

General Notes

- This document is to be used for the stated purpose only and should not be used for any other.
- Dimensions are all in millimetres, unless stated otherwise.
- It is the recipient's responsibility to print this document to the correct size & scale.
- All relevant drawings and specifications should be read in conjunction with this document.
- Scaling of this document is not recommended.




Scale 1:20

NOTES


Prefabricated GRP housed substation. Final sizes subject to Utilities consultation and design. Colour Green.

Stainless steel ironmongery including hinges, shoot bolts and espagnolette latch for padlock

Refer to Masterplan for locations.

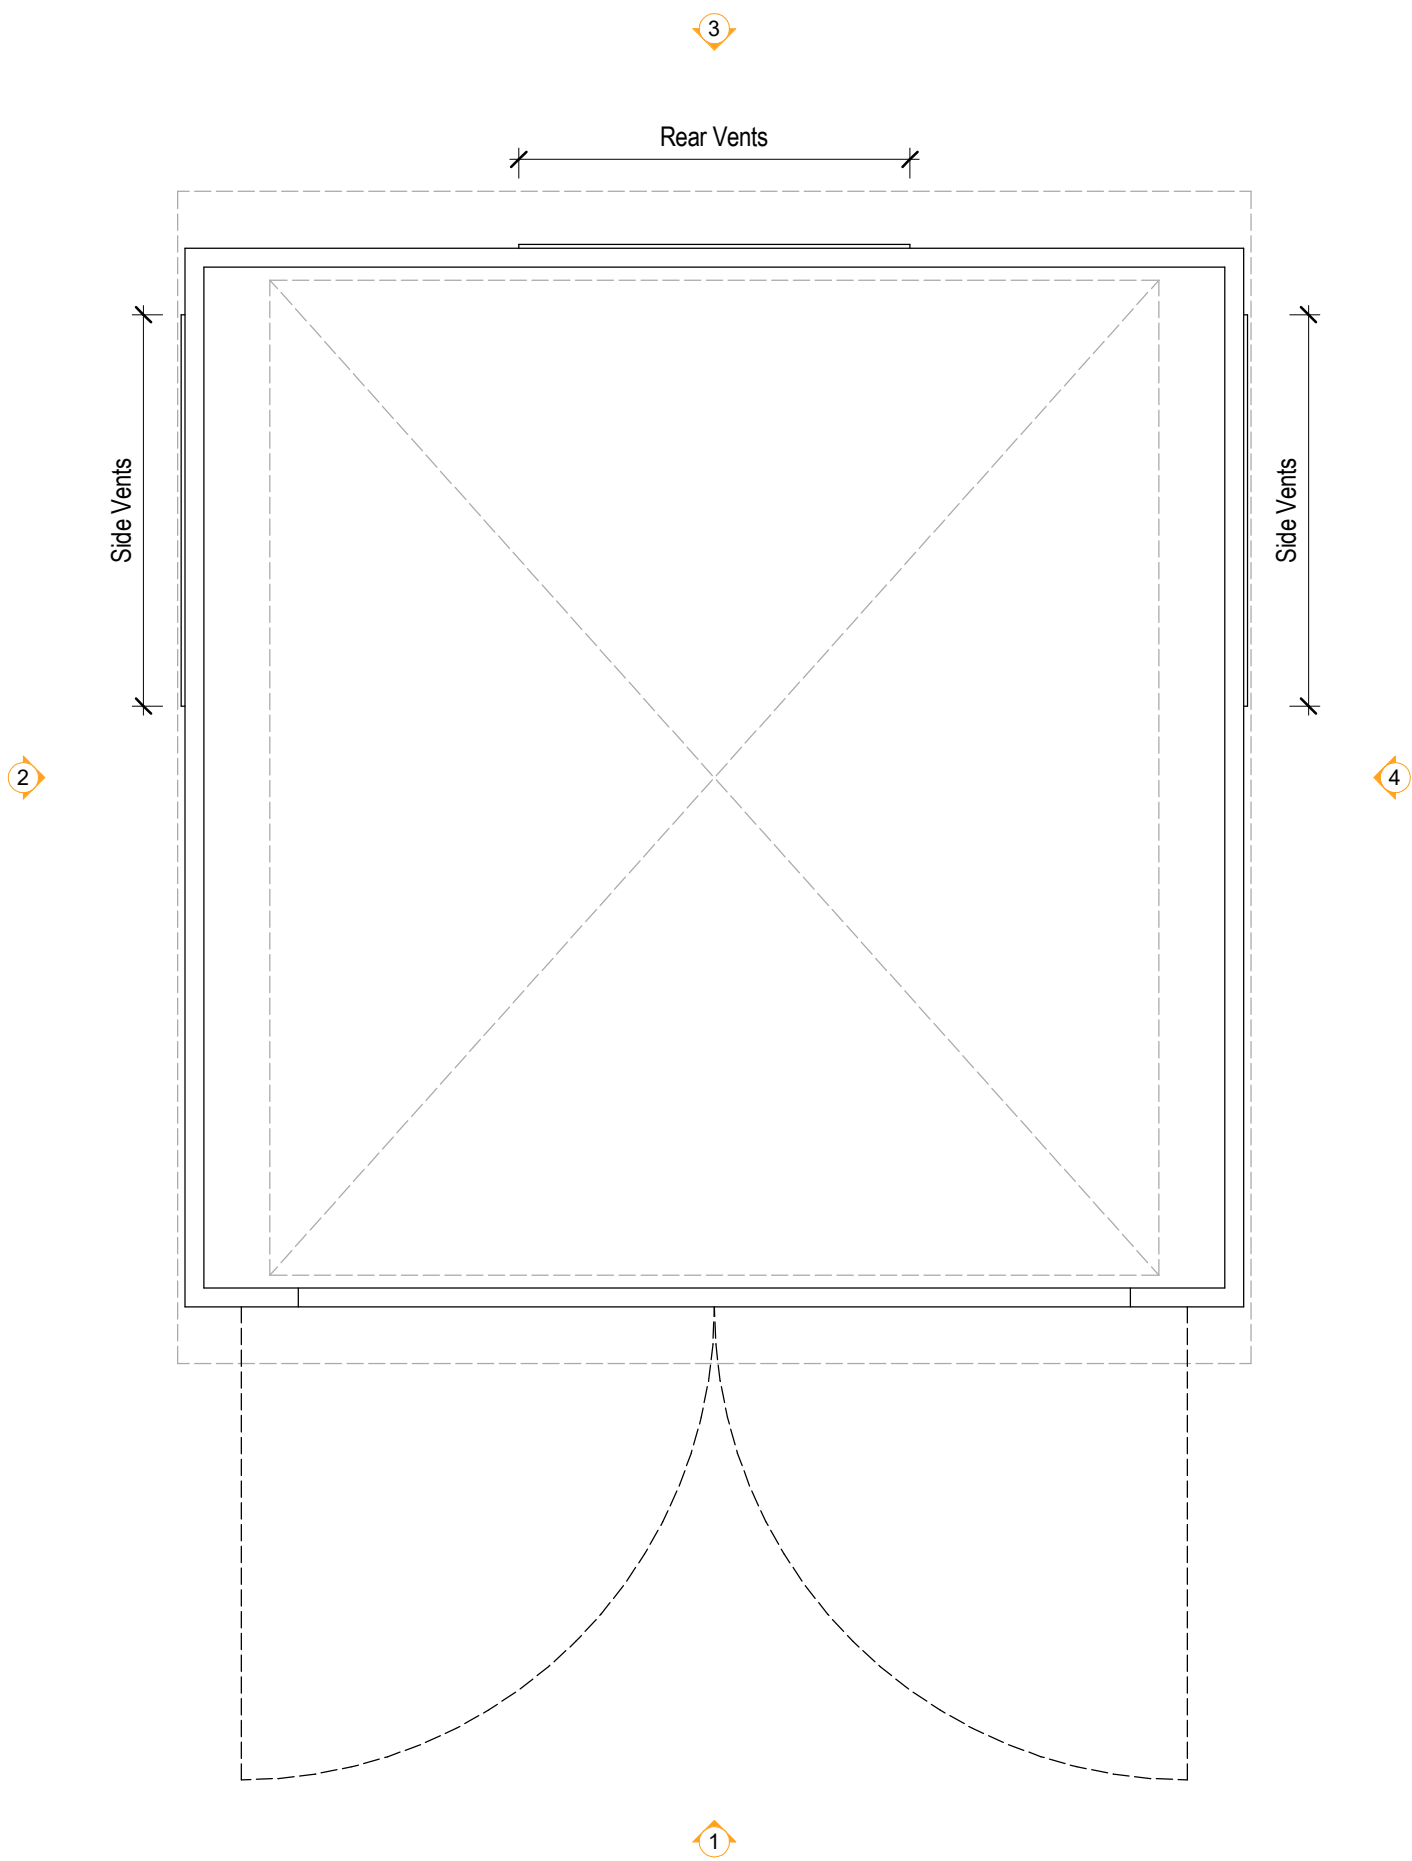


SUBSTATION PLAN

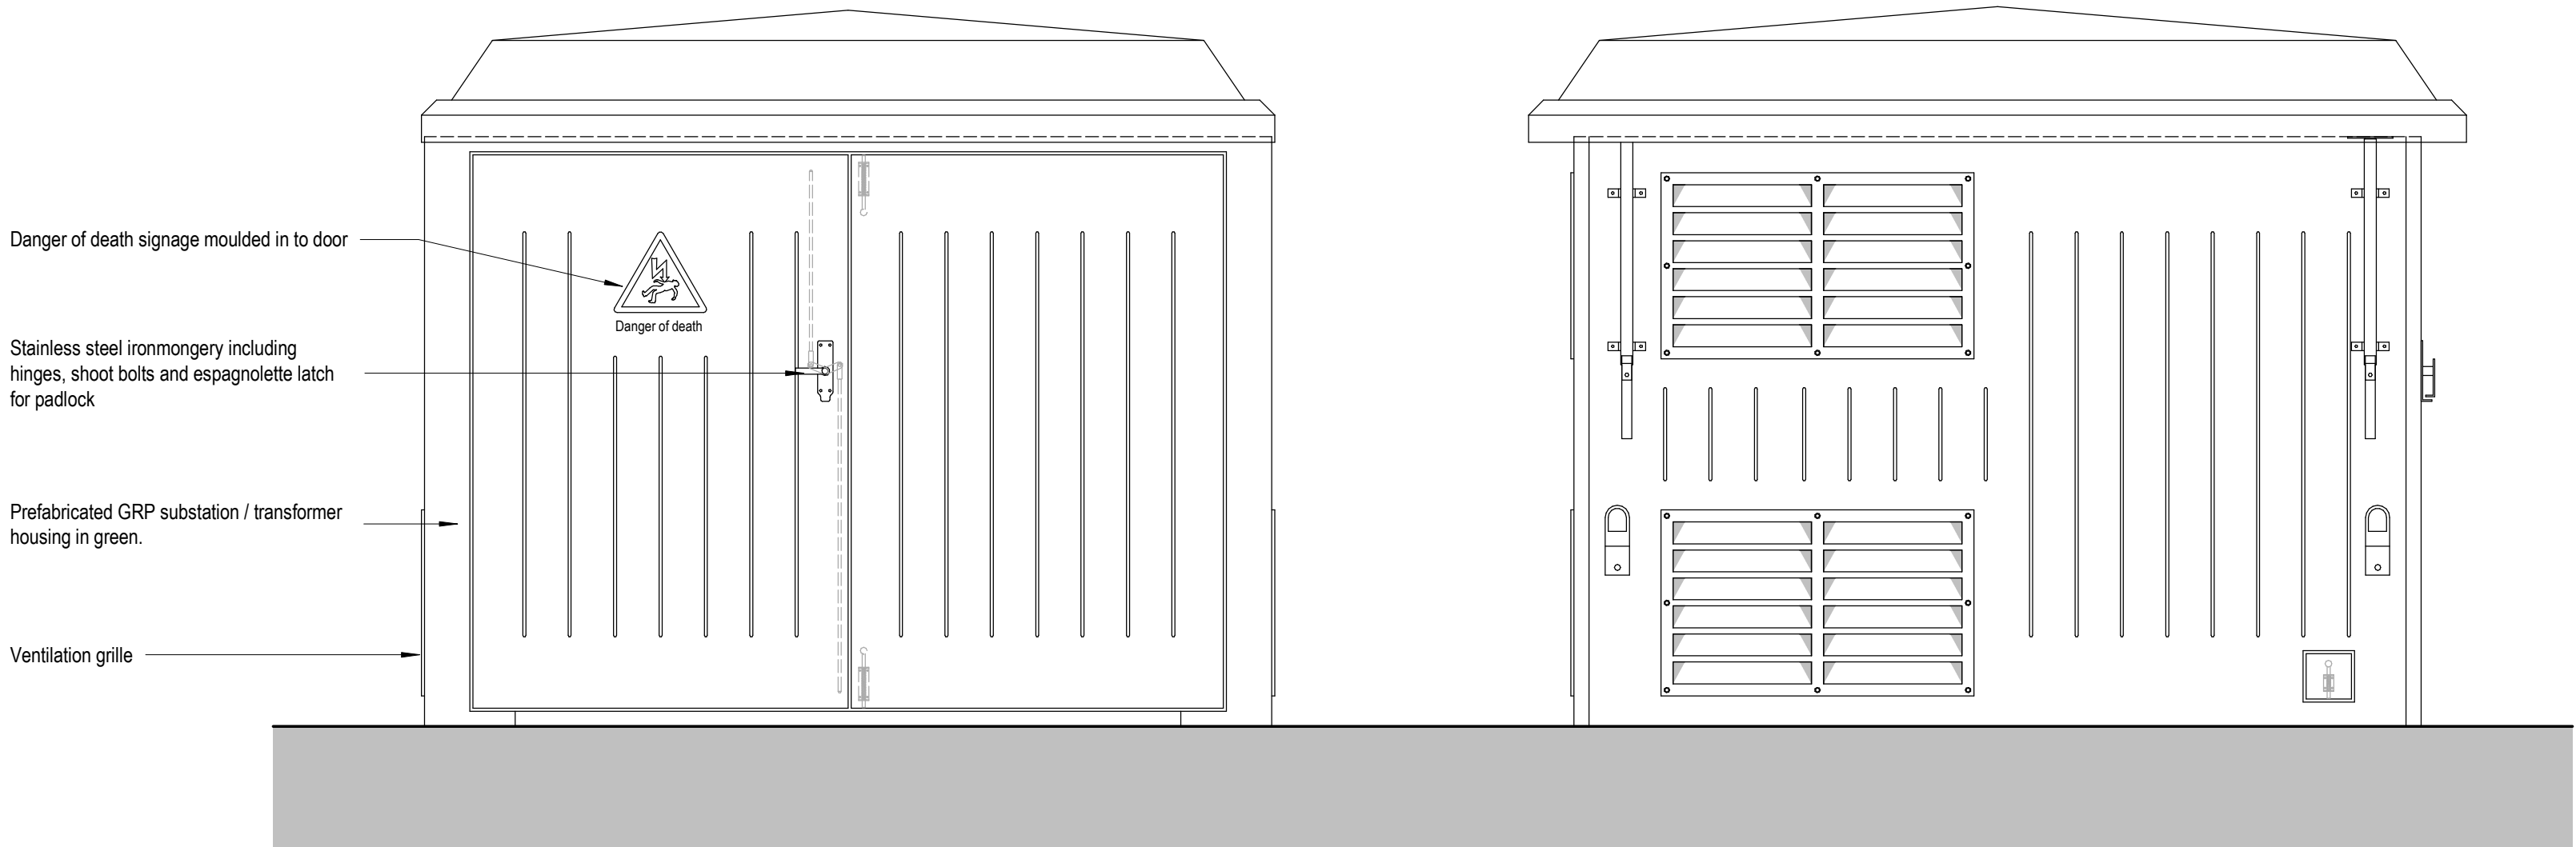

ELEVATION 1

ELEVATION 2

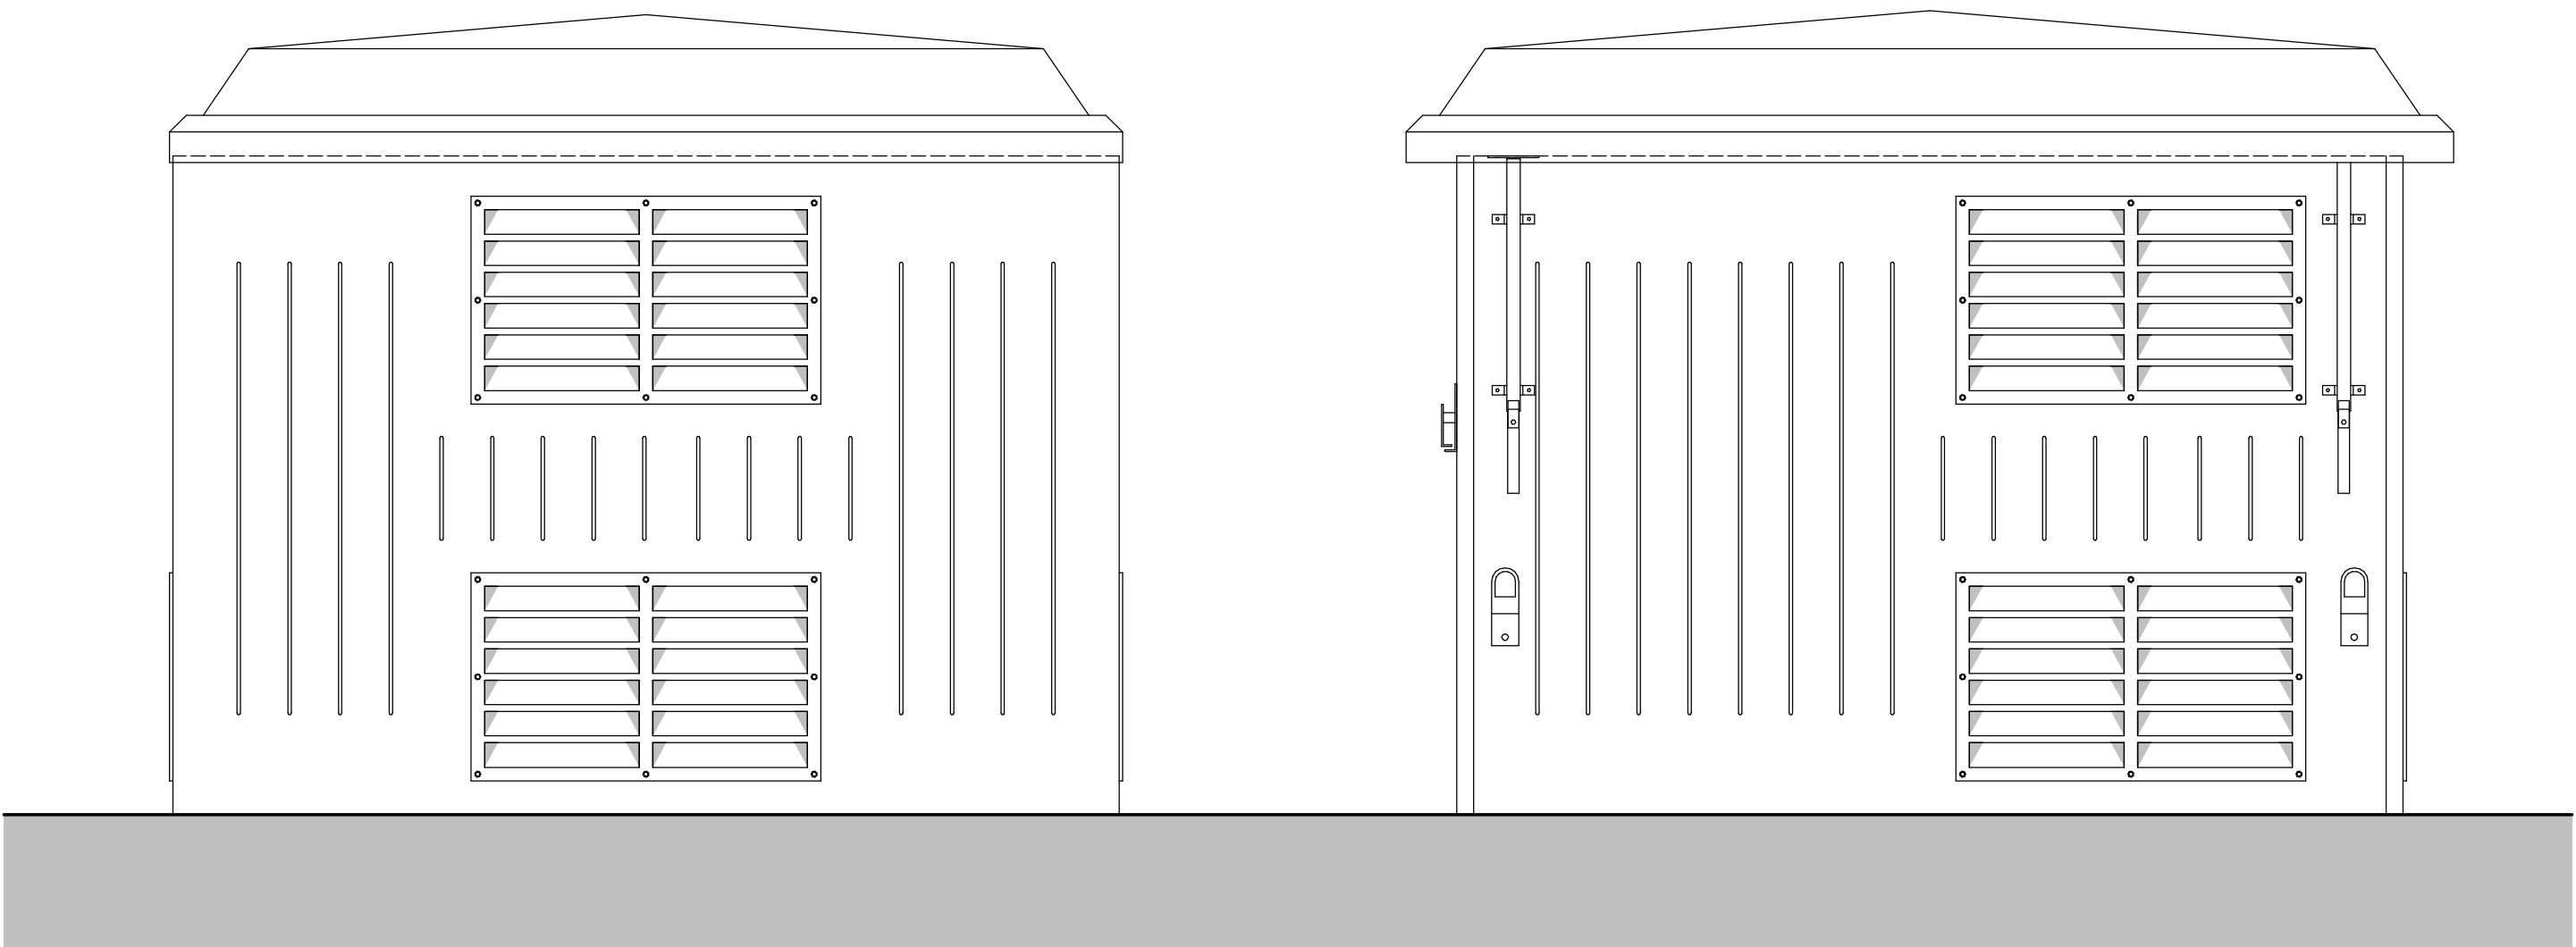

ELEVATION 3

ELEVATION 4

Project Name

Land at Junction 22 M1, Cliffe Hill Farm

Employer	Project Address
Caddick Developments Limited	Land at Junction 22 M1, Cliffe Hill Farm, Markfield, Leicestershire

RIBA Workstage	Status
3 - Spatial Coordination	A3 - Authorised Stage 3

Drawn	Checked	Created	Size
JT	DEB	07.07.25	A1

UMC Reference	Scale	LOD	LOI
24473	1:20	3	3

Document Title

Proposed Substation Plan and Elevations

Document Reference

24473 - UMC - ZZZZ - ZZ - DR - A - 0703

Revision Note

PLANNING ISSUE

Issue Date	Package	Current Revision
16.09.25	PLANNING	