




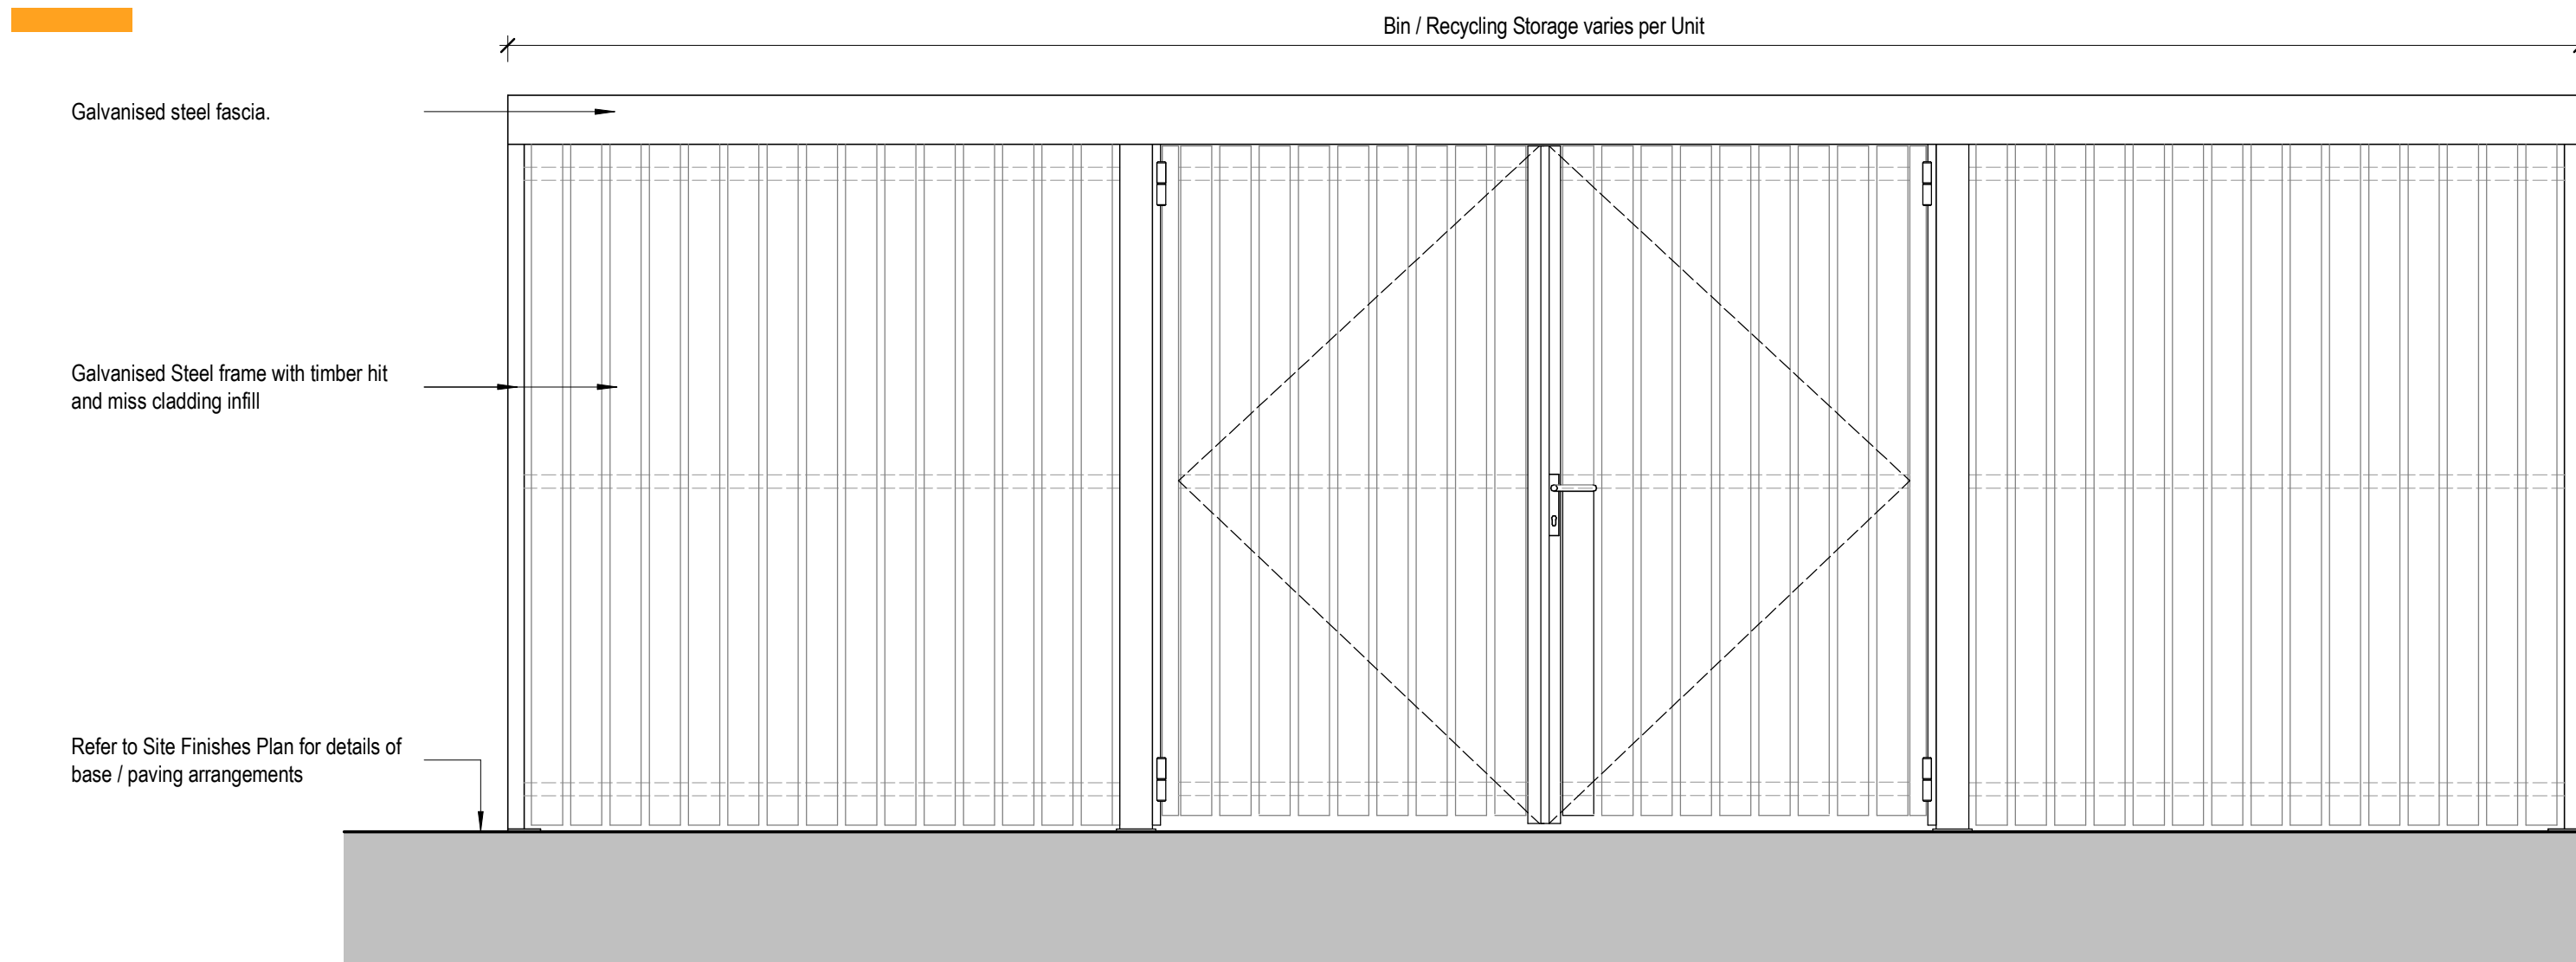


ELEVATION 1

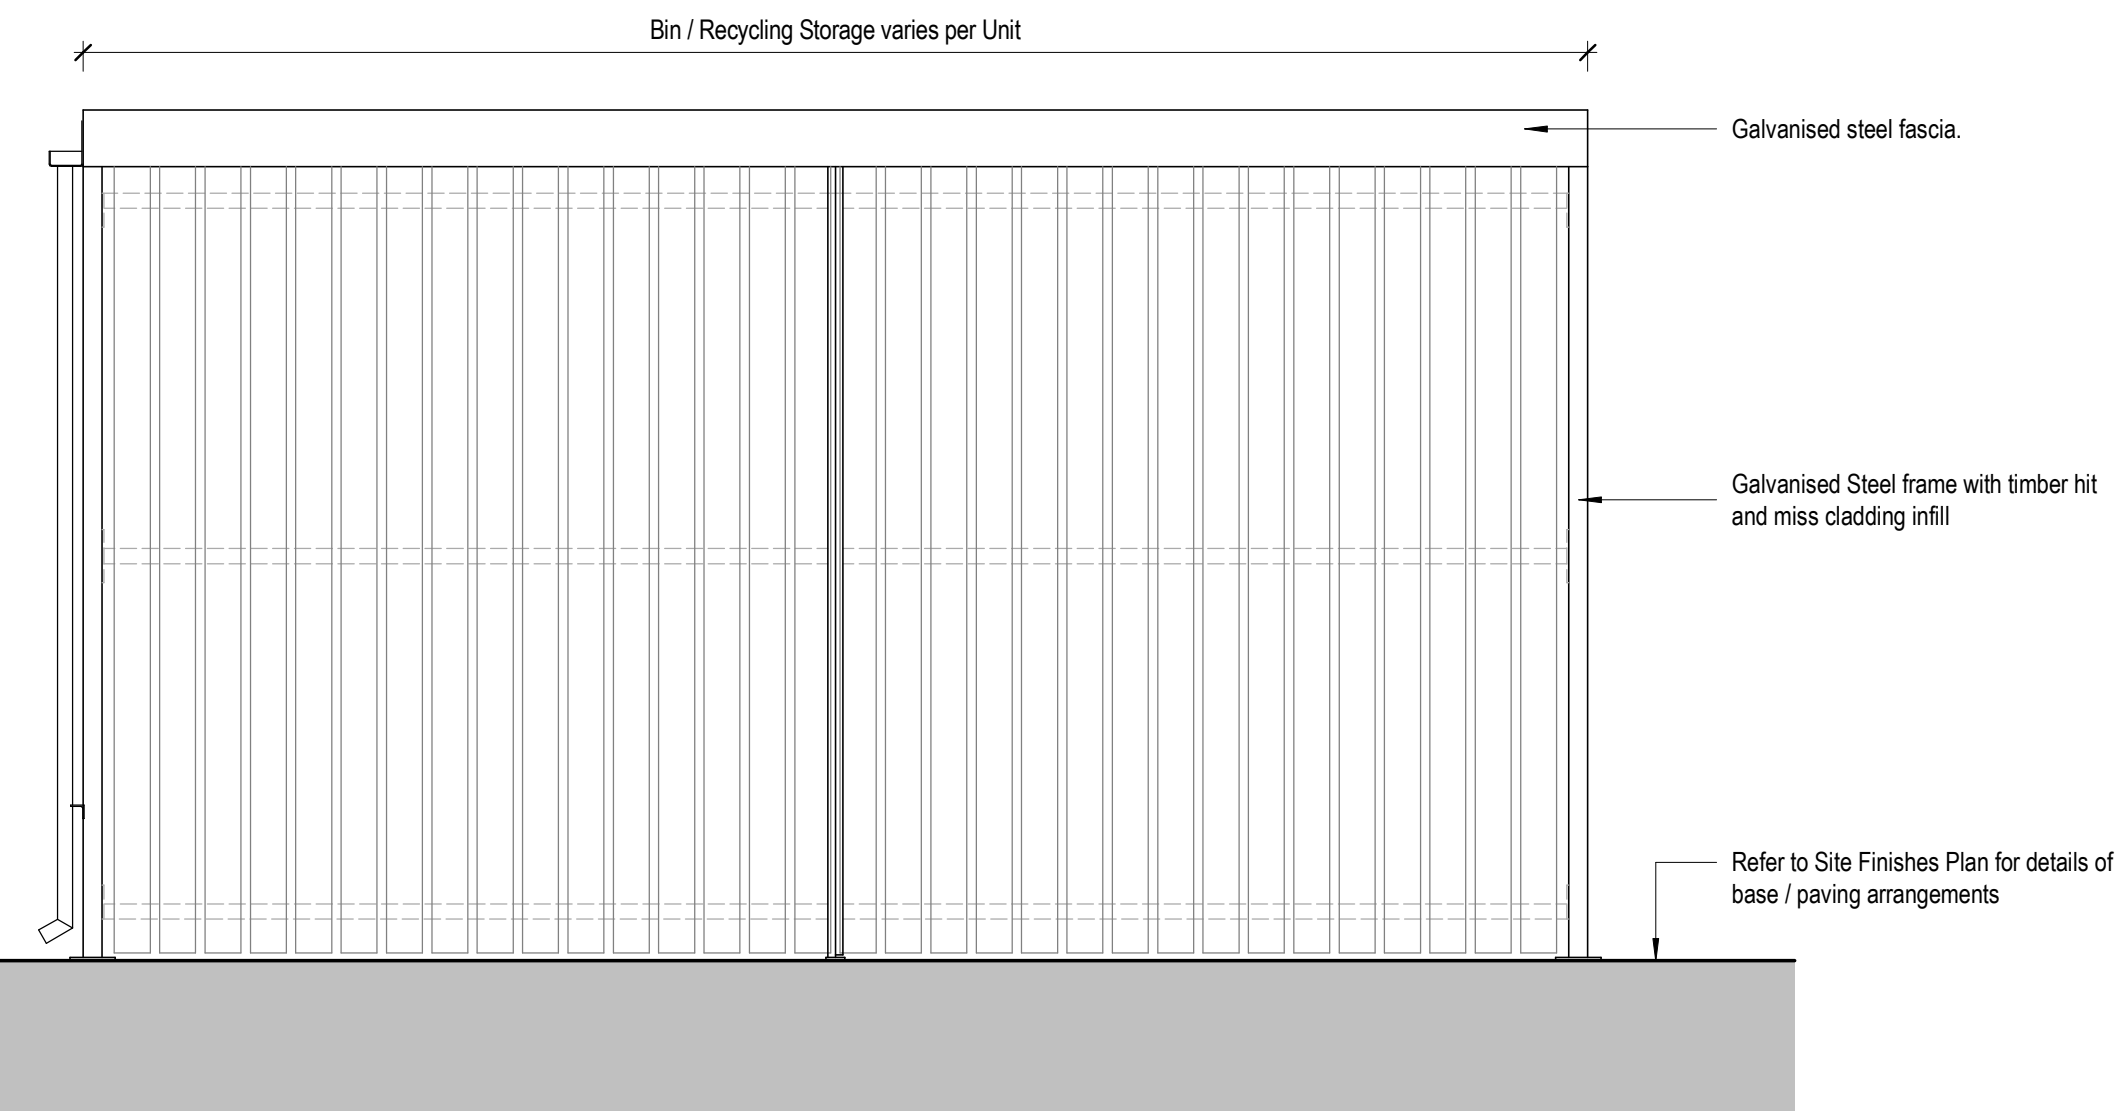


ELEVATION 2

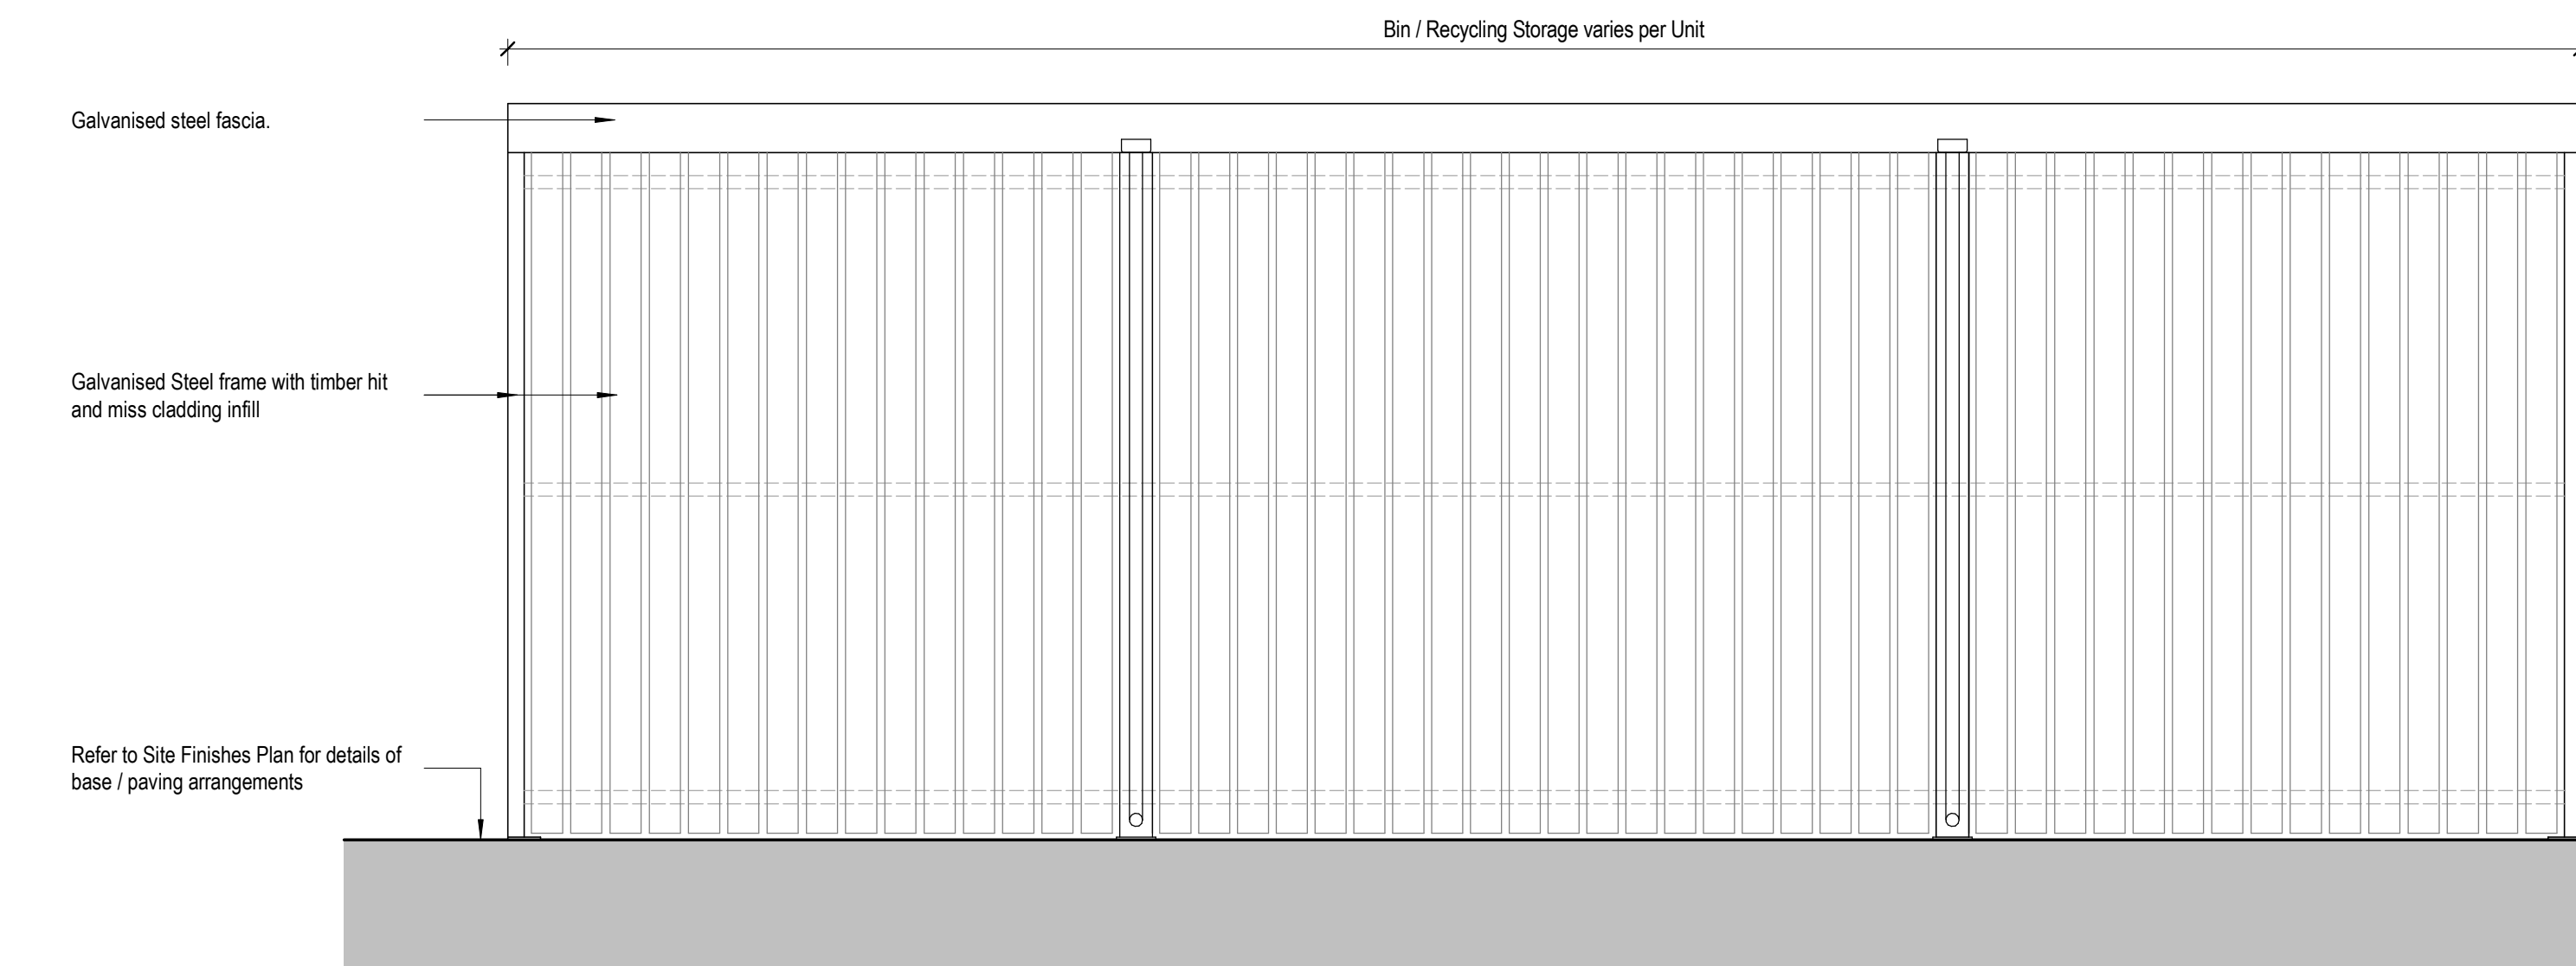

ELEVATION 3

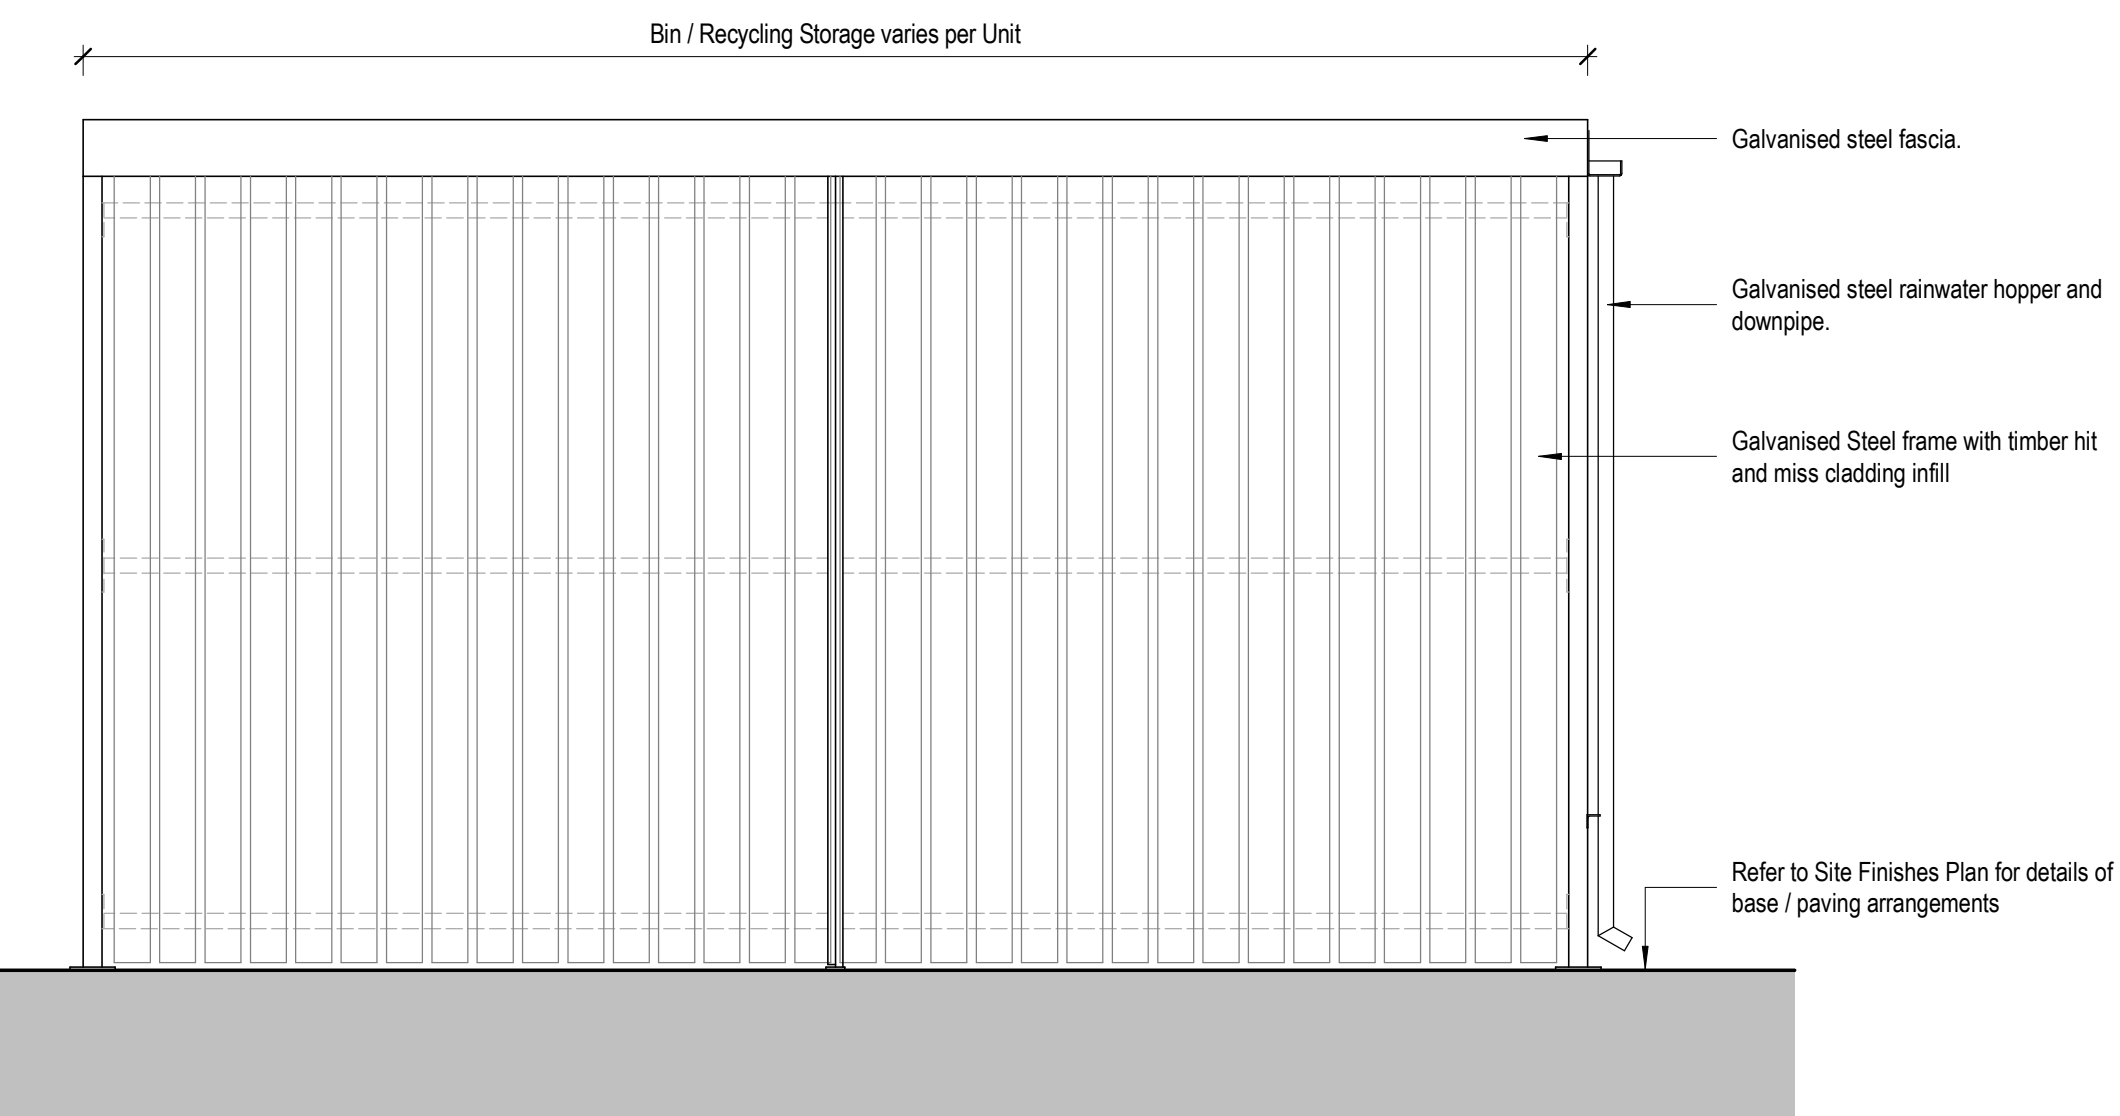

ELEVATION 4

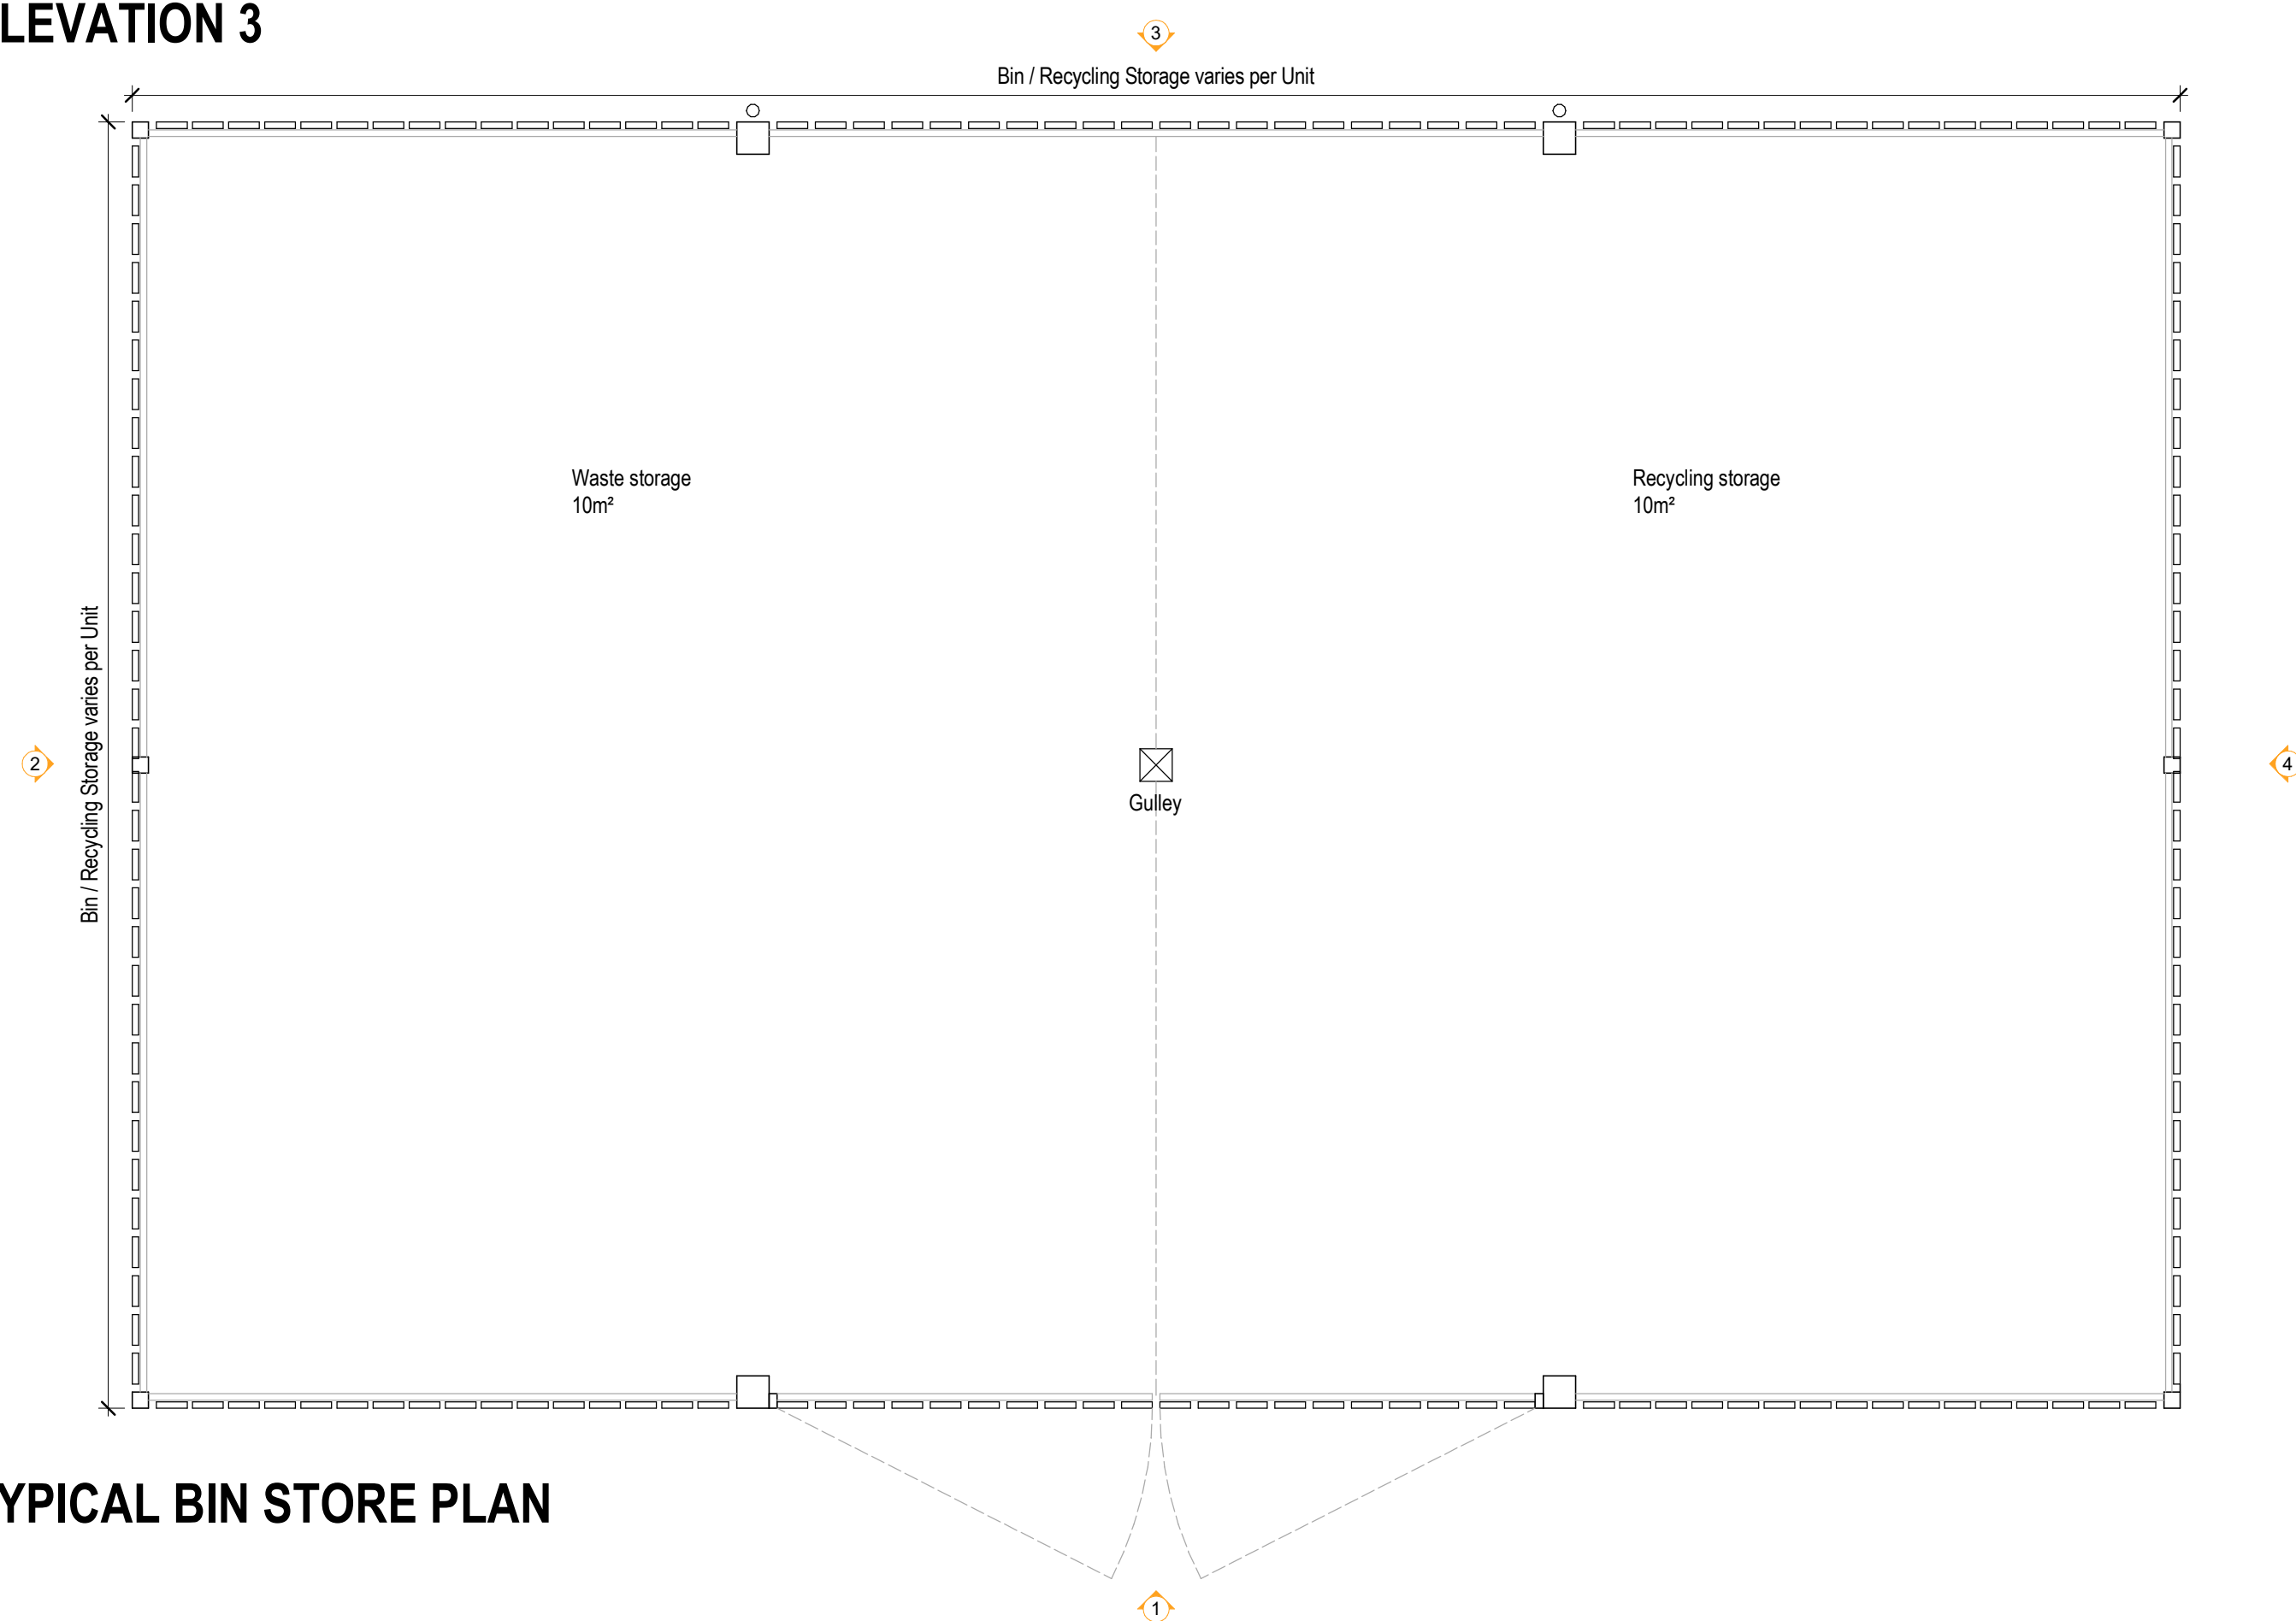

TYPICAL BIN STORE PLAN



EXAMPLE IMAGE

**UMC
ARCHITECTS®**

WWW.UMCARCHITECTS.COM
INFO@UMCARCHITECTS.COM
+44 (0)1614 130 590

General Notes

- This document is to be used for the stated purpose only and should not be used for any other.
- Dimensions are all in millimetres, unless stated otherwise.
- It is the recipient's responsibility to print this document to the correct size & scale.
- All relevant drawings and specifications should be read in conjunction with this document.
- Scaling of this document is not recommended.



Scale 1:20

NOTES

Bin store to be Falco unit or similar, Galvanised steel frame with untreated hardwood timber hit and miss infill panels and double doors. Roof fascia to be galvanised steel encasing a Sedum Mat roof finish.

Bin Store sizes will vary for each unit.

Refer to Masterplan for locations.

Project Name			
Land at Junction 22 M1, Cliffe Hill Farm			
Employer		Project Address	
Caddick Developments Limited		Land at Junction 22 M1, Cliffe Hill Farm, Markfield, Leicestershire	
RIBA Workstage		Status	
3 - Spatial Coordination		A3 - Authorised Stage 3	
Drawn	Checked	Created	Size
JT	DEB	07.07.25	A1
UMC Reference		Scale	LOD LOI
24473		1: 20	3 3
Document Title			
Proposed Typical External Bin Store Plan and Elevations			
Document Reference			
24473 - UMC - ZZZZ - ZZ - DR - A - 0705			
Revision Note			
PLANNING ISSUE			
Issue Date	Package	Current Revision	
16.09.25	PLANNING		
		C02	