PC PLAN

PLAN 2

MATERIALS

STANTIONS	254MM X 152MM
RAFTERS	254MM X 102MM
PURLINS	178 X 75
CLADDING	CORRUGATED STEEL
COLOUR	JUNIPER GREEN

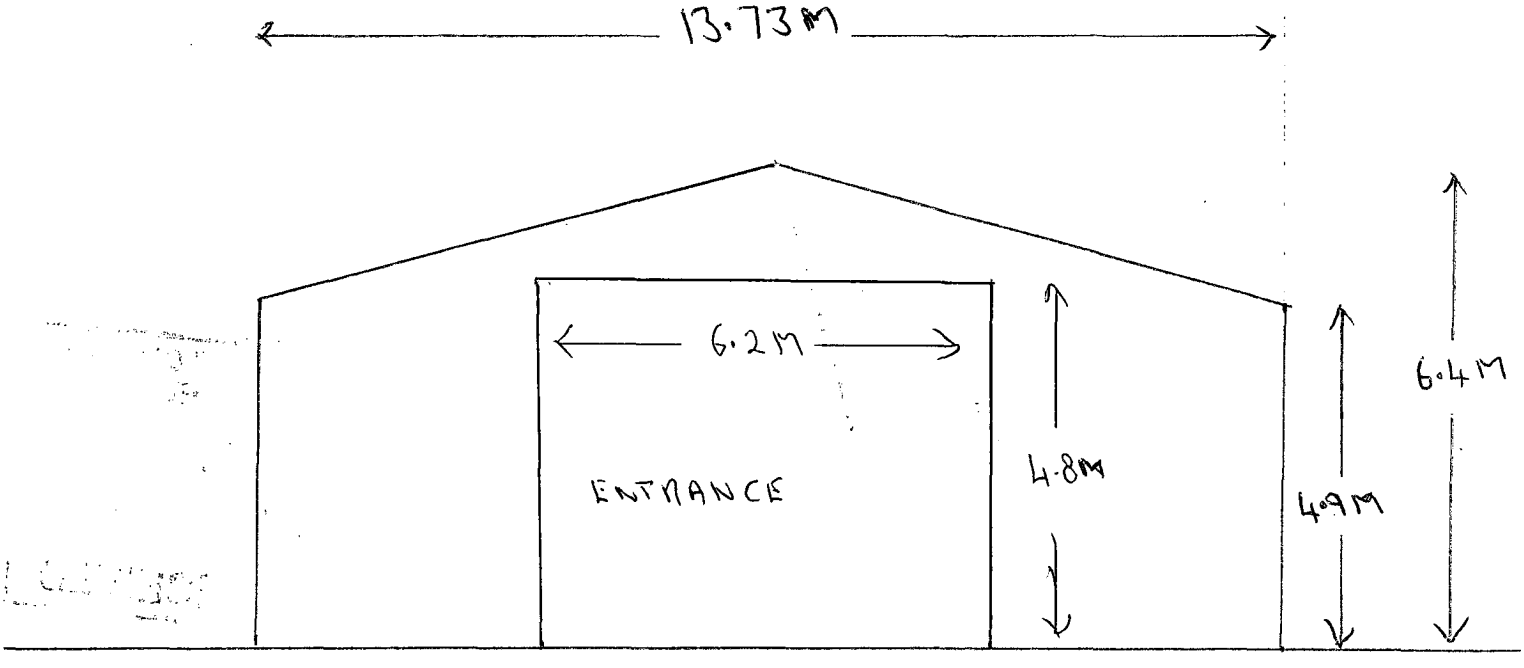

PLAN 2
SCALE 1:100

MACHINERY SHED
NORTH AND
SOUTH ELEVATION