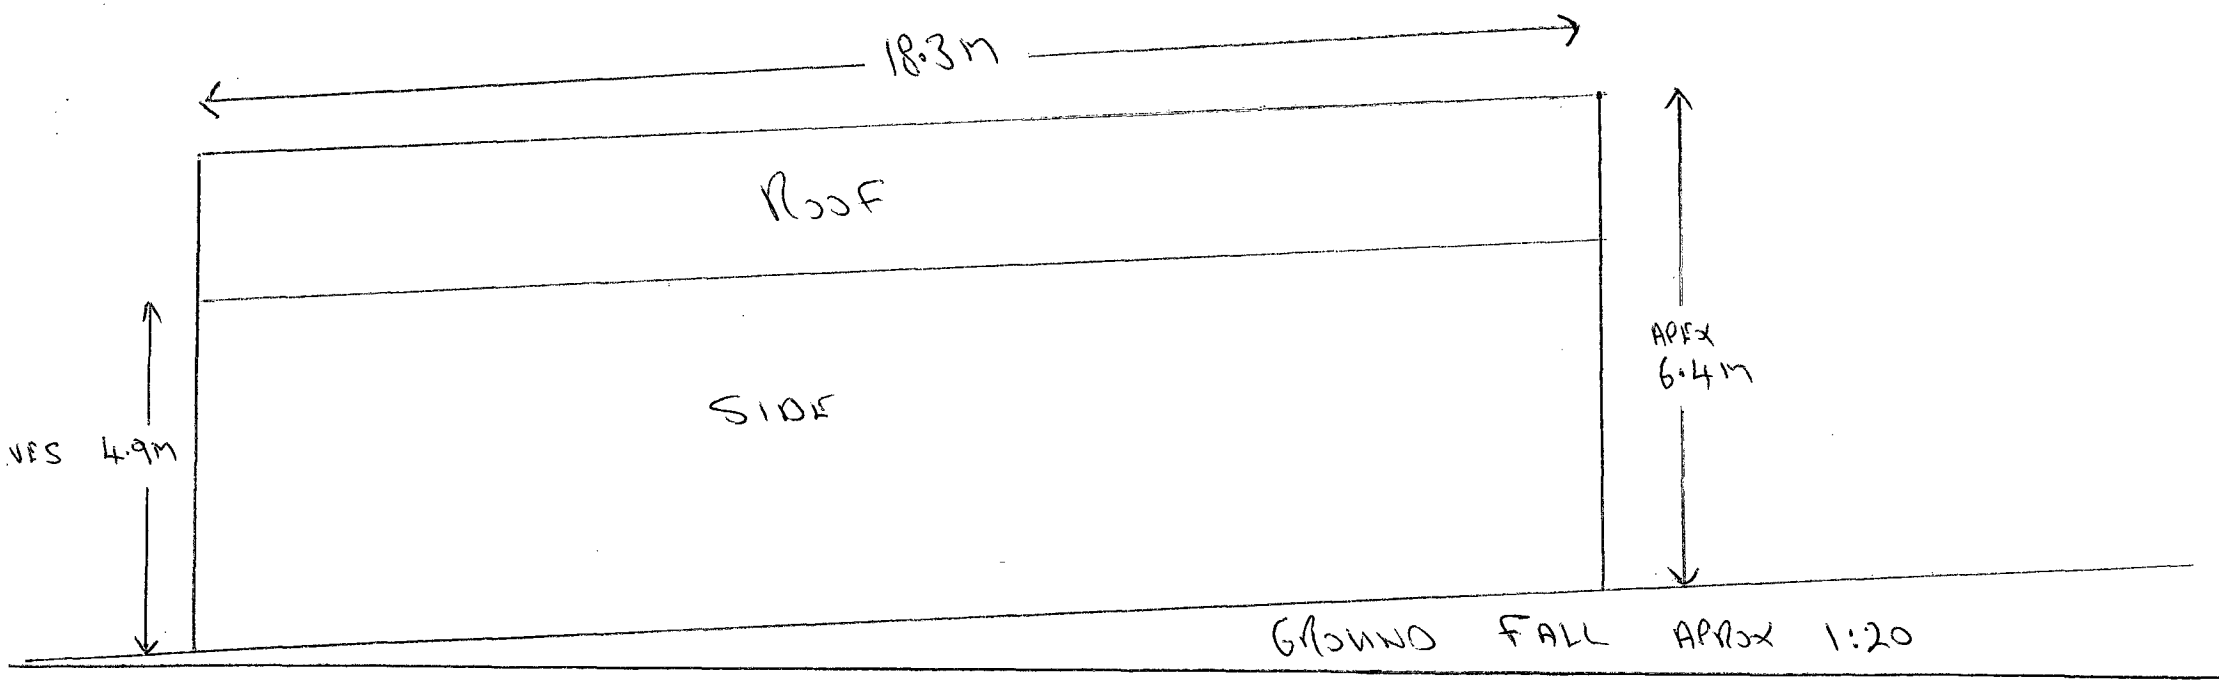

PLAN 3

SCALE 1:100

MACHINERY SHED

EAST +

WEST ELEVATION

DC PLAN