
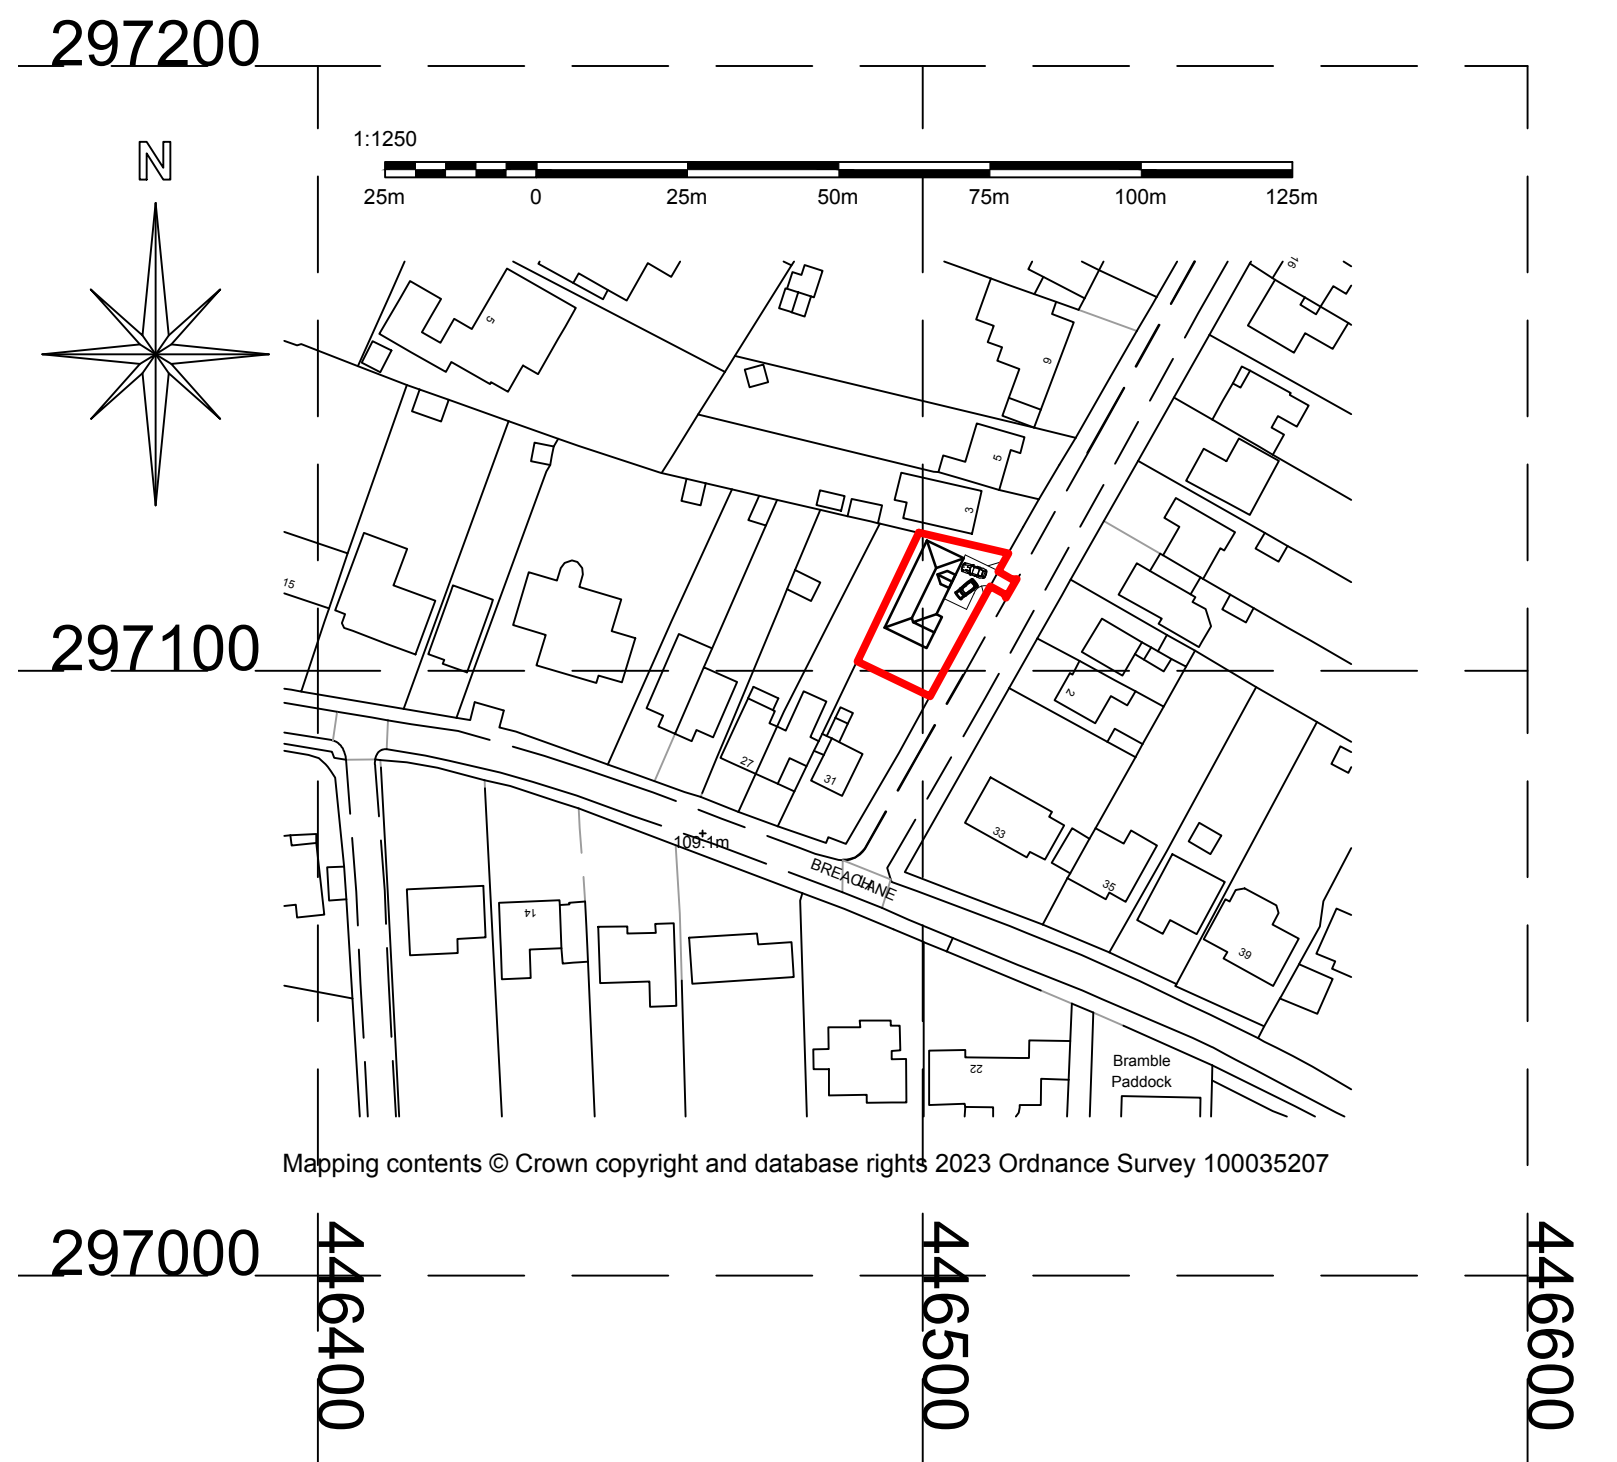


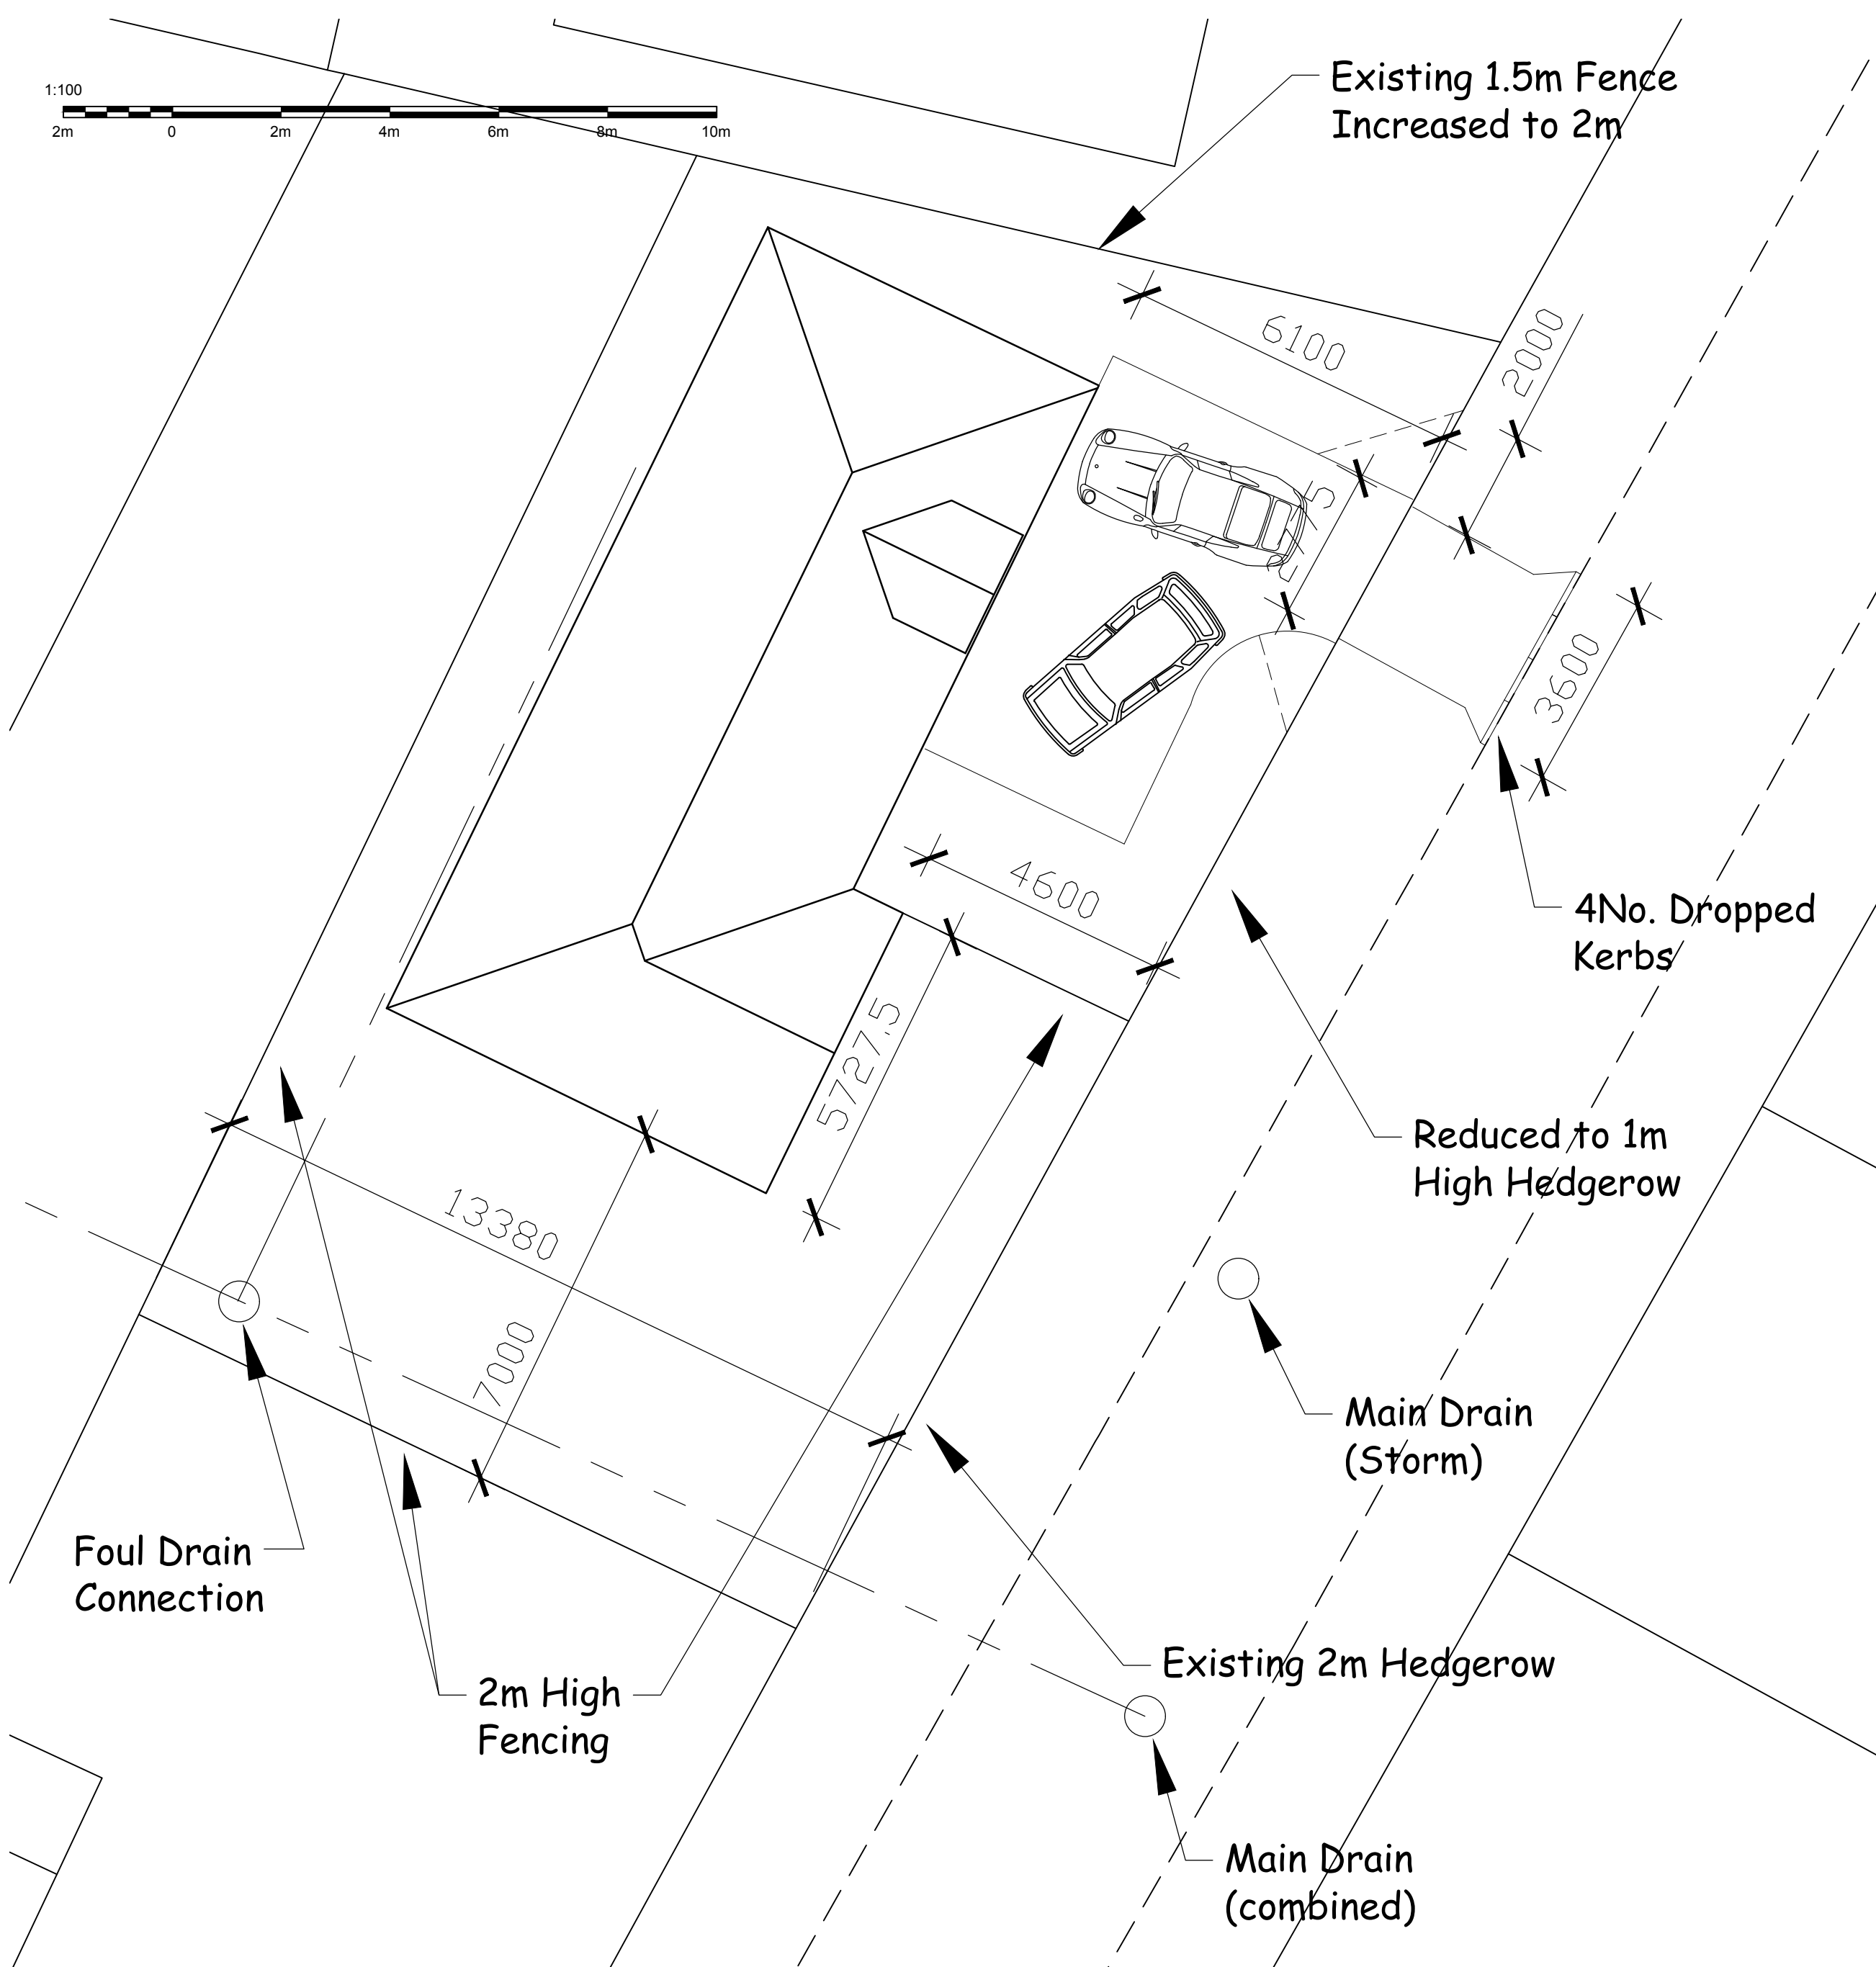

Rev. C - North Boundary Fence to 2m
Rev. B - Building Reduced - Amenity = 120sq.m
Rev. A - Wall finish to be brick

Drawing prepared for the purpose of Planning Permission and/or Building Regulation approval.
All dimensions to be checked on site before works commence.
Internal room layouts and fittings to client's requirements.
Actual boundary lines to be confirmed on site between parties concerned prior to commencement of work and no part of the new construction to project over the boundary.
Underground services may have been assumed and therefore they should be located prior to commencement.

Project
Proposed Dwelling
R/O 31 Breach Lane
Earl Shilton
Leicestershire
LE9 7FB

Drawing
Location & Access
Drawing Ref: Planning 02
Scales 1:100 & 1:1250 at A2

Date
September 2023



Brooks Building Plans

Barry Brooks Tel. 07879 655 641