



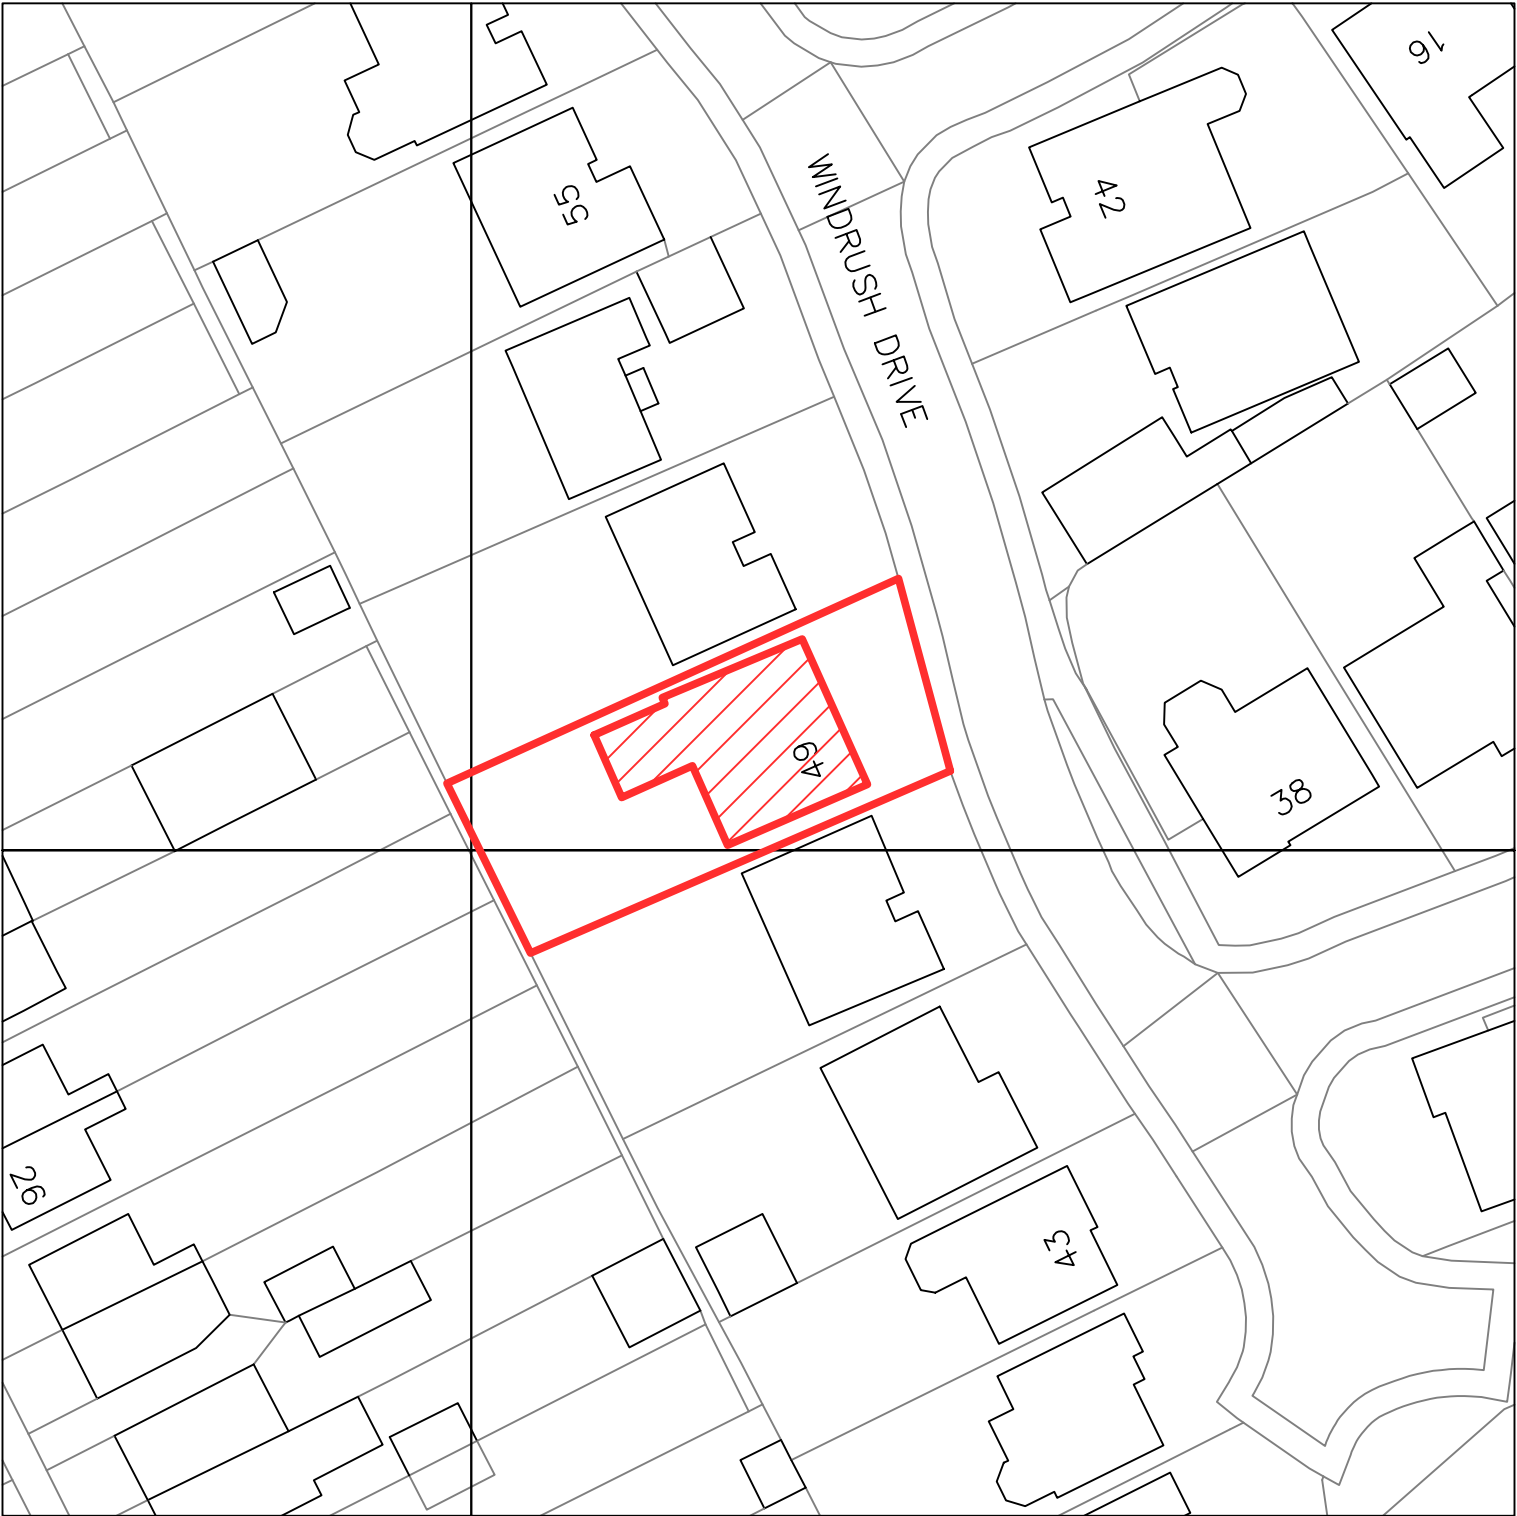

Orientation

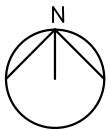

Notes:

- 1: Do not scale drawings. Dimensions govern.
- 2: All dimensions are in millimetres unless noted otherwise.
- 3: All dimensions shall be verified on site before proceeding with the work.
- 4: Bailey-English Studio. shall be notified in writing of any discrepancies.
- 5: All information remains the property of Bailey-English Studio. and may not be used for any purpose whatsoever, or reproduced through any medium without the written permission of Bailey-English Studio.
- 6: All copyrights retained by Bailey-English Studio.
- 7: Subject to survey and all necessary statutory and legal consents.

Date:  
May 2023

Scale:  
1:1250 & 1:500 @ A3

Drawing Title:  
Site Location Plan &  
Block Plan

Project: 49 Windrush Drive  
Hinckley  
LE10 0NY

Drawing No:  
099 - 23 - EX000

BAILEY-ENGLISH  
STUDIO

Unit 2A - The Clarence Building - 5 Market Place - Hinckley - Leicestershire - LE10 0NT  
e: admin@baileyenglishstudio.com