DETAILS ARE PRODUCED FOR LOCAL AUTHORITY APPROVAL ONLY. BUILDER MUST CHECK ALL DETAILS BEFORE COMMENCING WORK.
SUITABLE TEMPORARY SUPPORTS MUST BE ARRANGED BEFORE REMOVAL OF ANY WALLS.

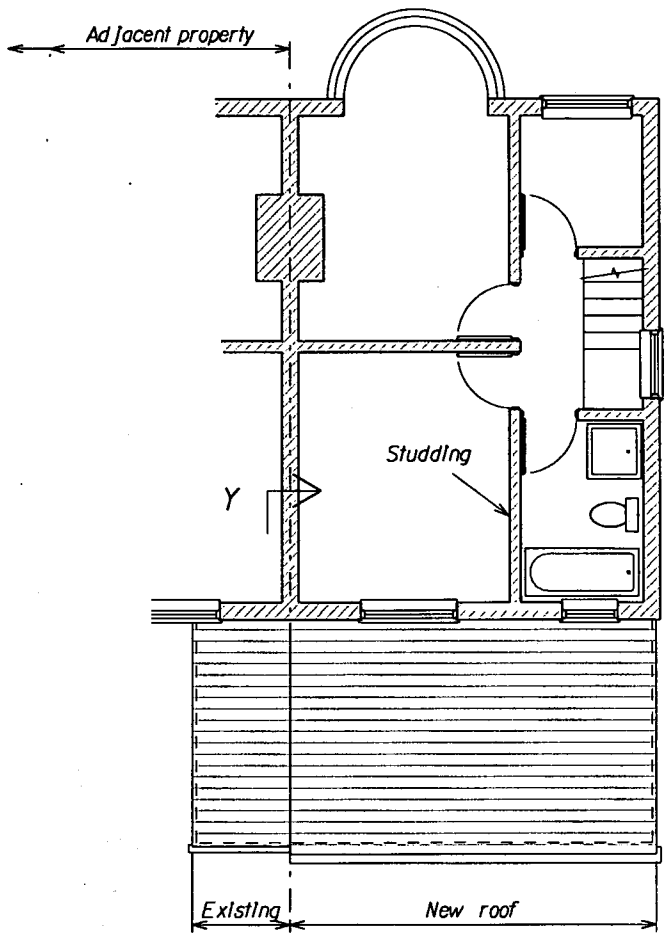

PROPOSED FIRST FLOOR PLAN

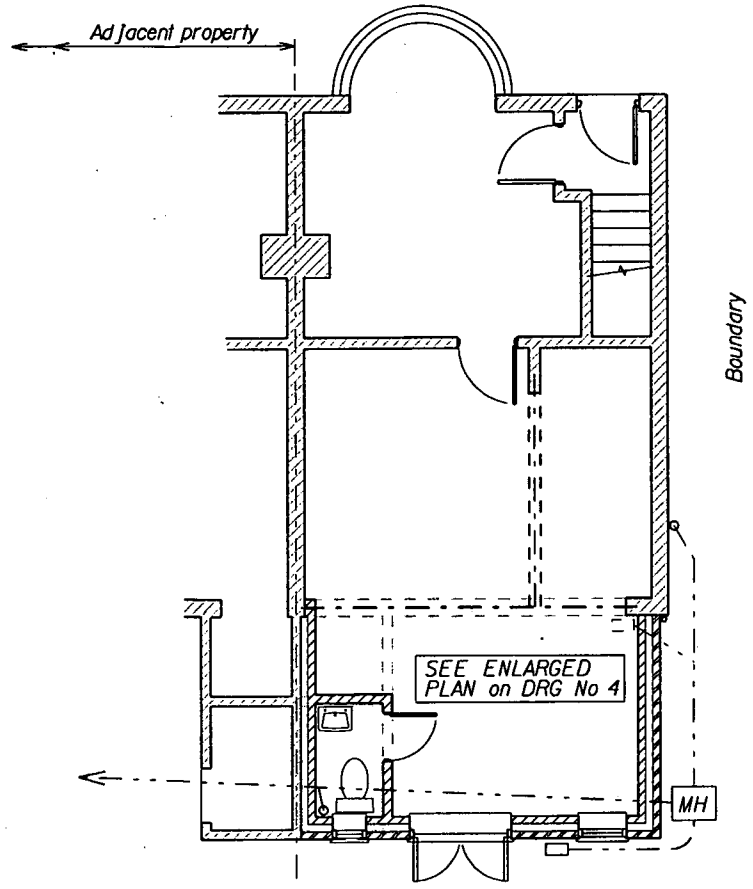

PROPOSED GROUND FLOOR PLAN

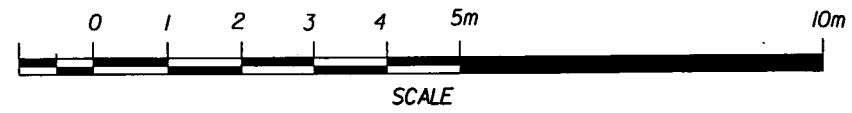

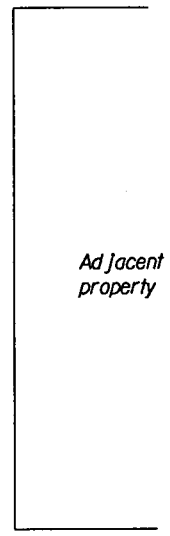

Y

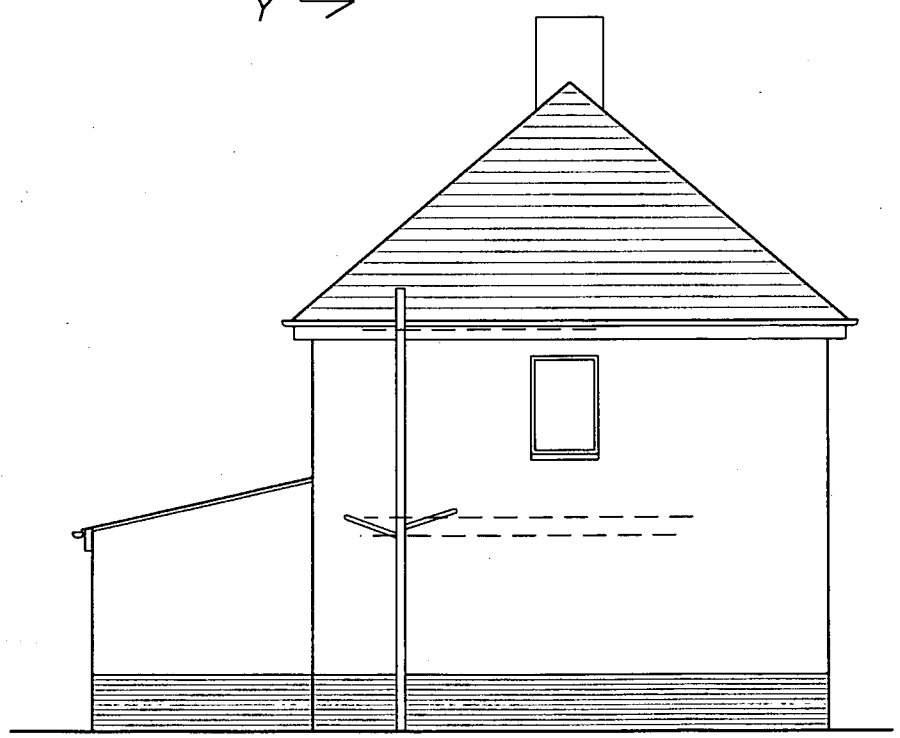

PROPOSED SIDE ELEVATION

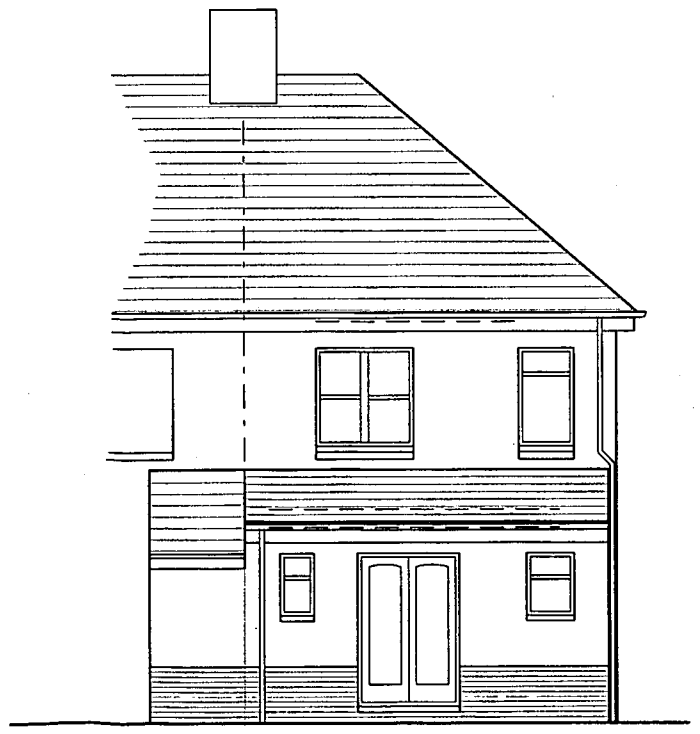

PROPOSED REAR ELEVATION

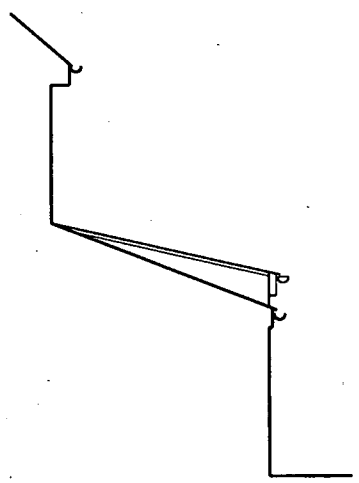

Section/Elevation Y - Y

Proposed Alterations at 37 Eskdale Road, Hinckley, LE10 0NW for Mr & Mrs Paton

Scale 1:100

Drawing No 2