

THIS DRAWING IS COPYRIGHT DIMENSIONS ARE NOT TO BE SCALED FROM THIS DRAWING
ELECTRONIC DATA IS NOT TO BE AMENDED/DELETED WITHOUT ISHERWOOD McCANN PERMISSION
ALL FIXINGS, TO BE DESIGNED BY APPROPRIATE SPECIALIST SUB-CONTRACTOR
DETAIL DRAWINGS AT LARGER SCALE TAKE PRECEDENCE OVER GENERAL ARRANGEMENT DRAWINGS


REV	DATE	INIT	NOTE
A	11.06.09	APD	ADDITIONAL INFORMATION ADDED TO SITE LOCATION PLAN AS REQUESTED BY LPA

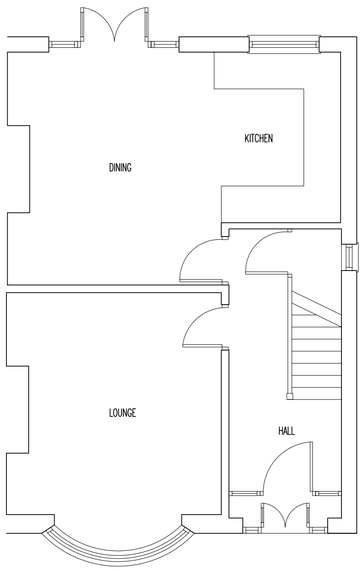

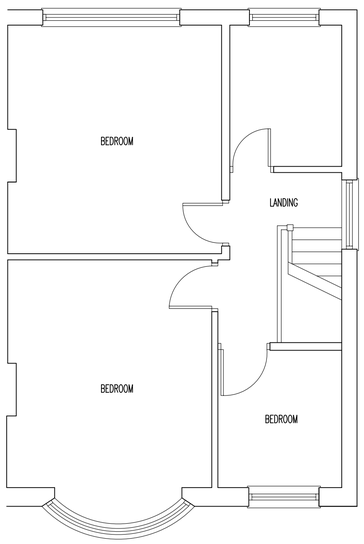



EXISTING SOUTH-WEST ELEVATION
SCALE 1:50

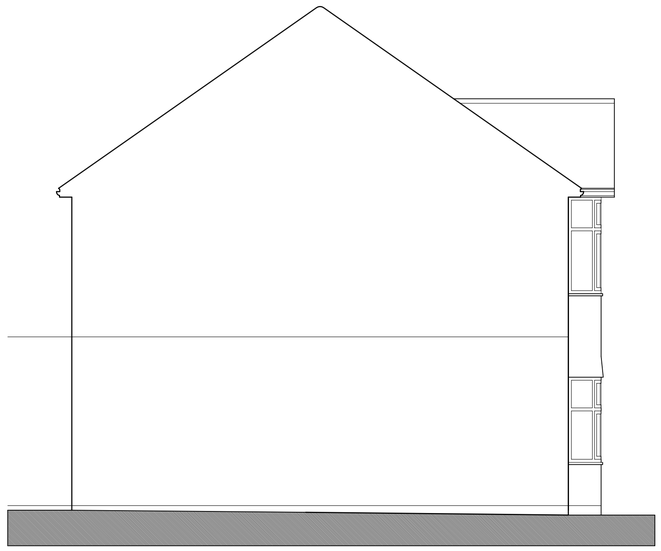


EXISTING NORTH-WEST ELEVATION
SCALE 1:50



EXISTING NORTH-EAST ELEVATION
SCALE 1:50



EXISTING SOUTH-EAST ELEVATION
SCALE 1:50

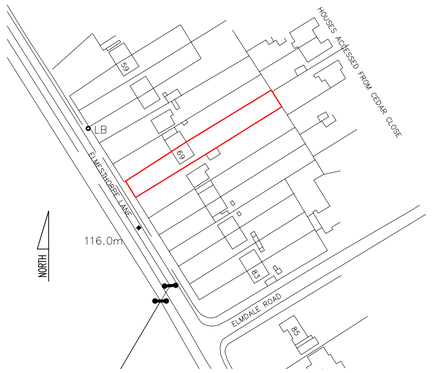

SITE LOCATION PLAN
SCALE 1:1250

Rose Park, Lutterworth Road, Blaby, Leicester, LE8 4DP
t: 0116 278 1200, f: 0116 278 4488
e: enquiries@ishmcc.com, w: www.ishmcc.com

ISHERWOOD McCANN ARCHITECTS
Urban Design
Town Planning Consultants
Building Surveyors

PROJECT	SCALE	DRAWN	CHECKED
MRS L TRUE 69 ELMSTHORPE LANE GROUND & FIRST FLOOR EXTENSION EXISTING HOUSE	1:50@A1	APD	ISM
	DATE 18.05.09	STATUS SKETCH	
	DRAWING No. 29020-EX01		REVISION A