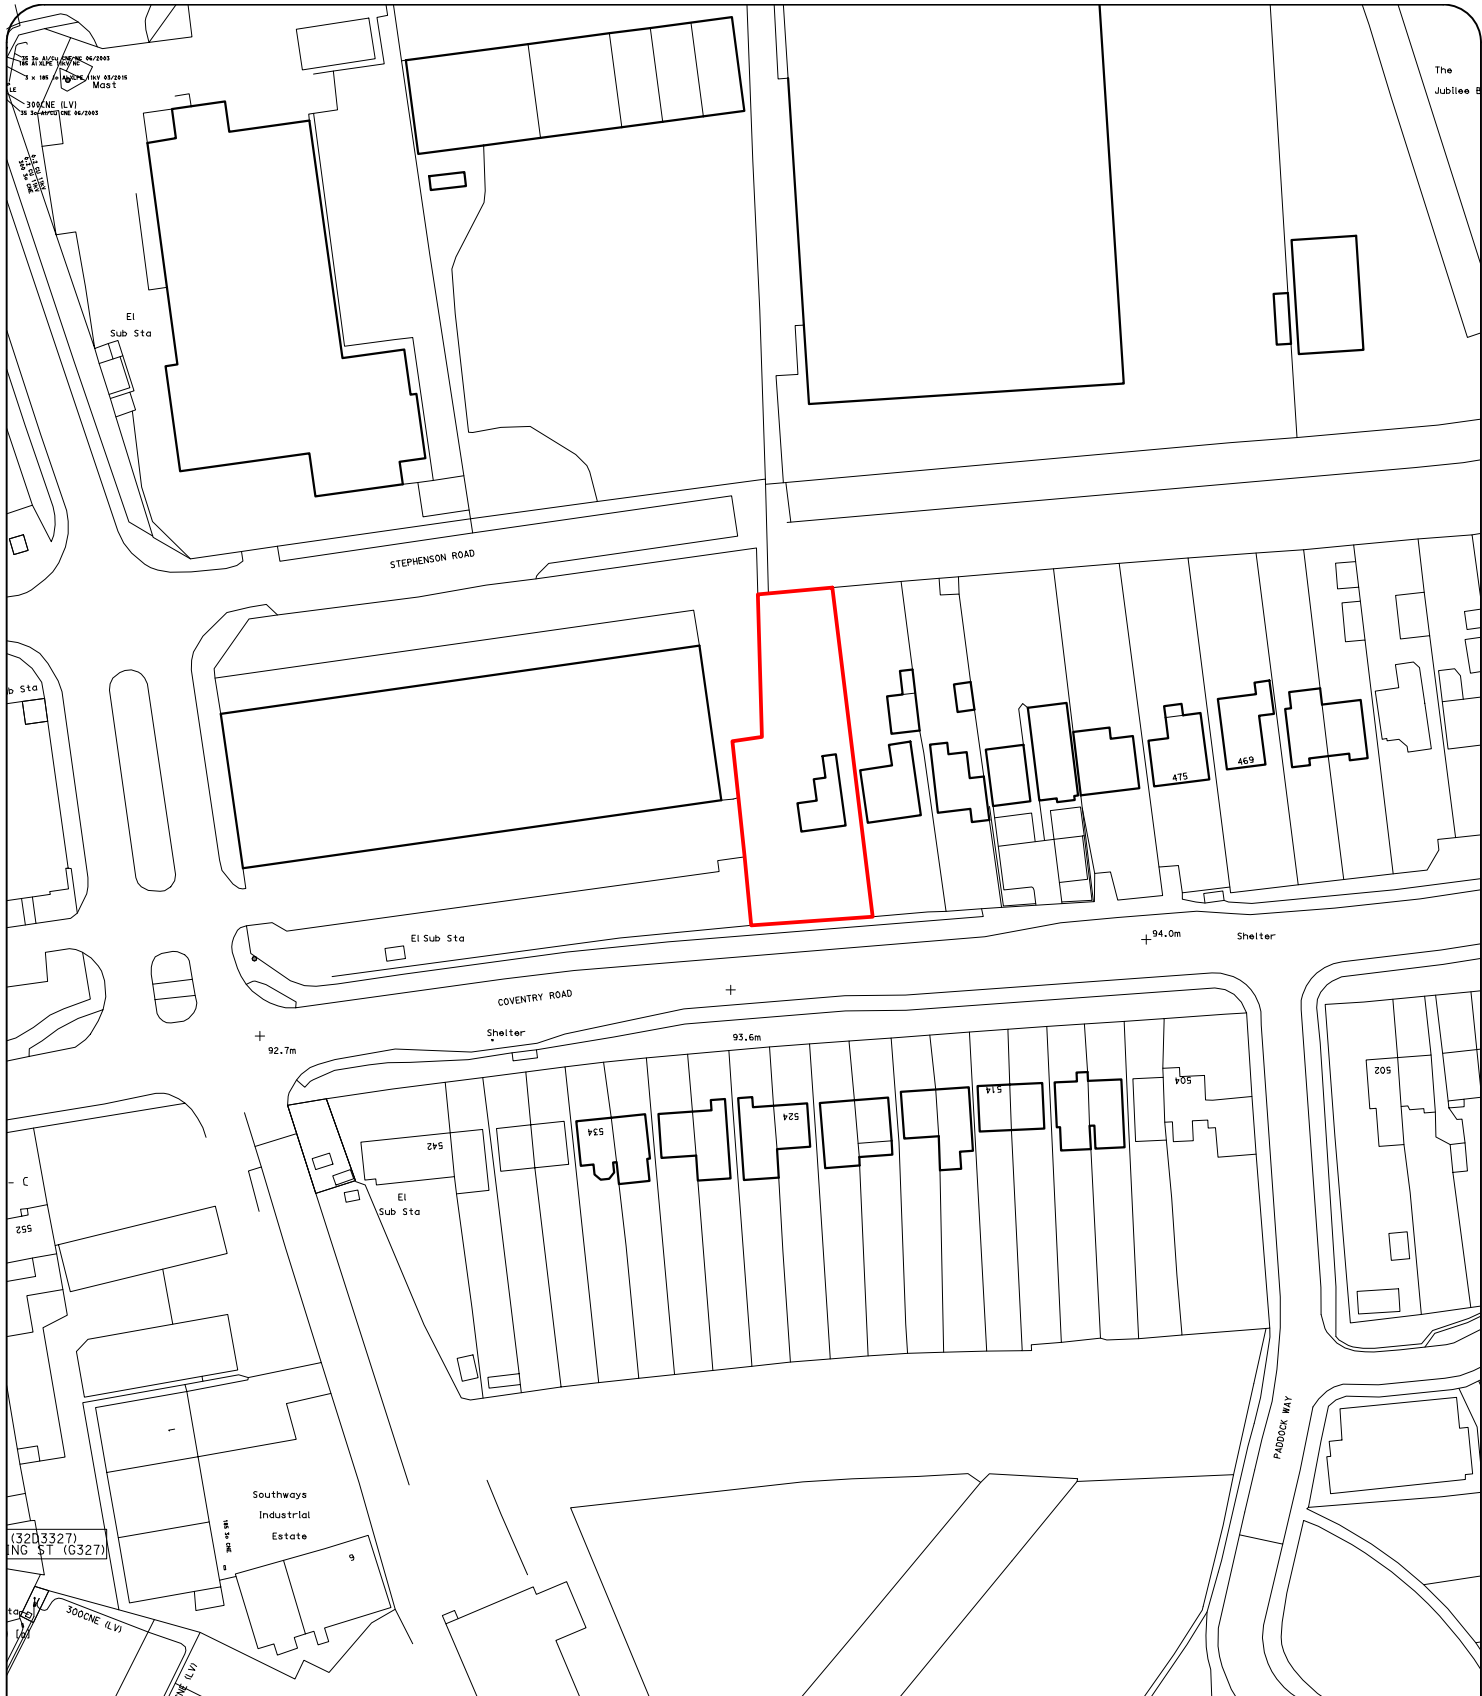


revision	initial	Revision notes			date	
drawing		Location Plan				
project		485 Coventry Road				
date		scale	drwg no	001	Rev	
03 02 25		1:1250@A4				

planapp

Vision House
119 Factory Road
Hinckley
LE10 0DP

planapp@gmail.com
07764 840444

This drawing must not be copied or reproduced without written permission or consent from planapp. Only figured dimensions to be taken from this drawing, do not scale. The Author of this drawing does not accept any liability for details or information provided by outside organisations. Boundaries are shown for indicative purposes only, all boundaries are to be confirmed by the legal owner.