
ET

11/00555/FUL

DC1411N

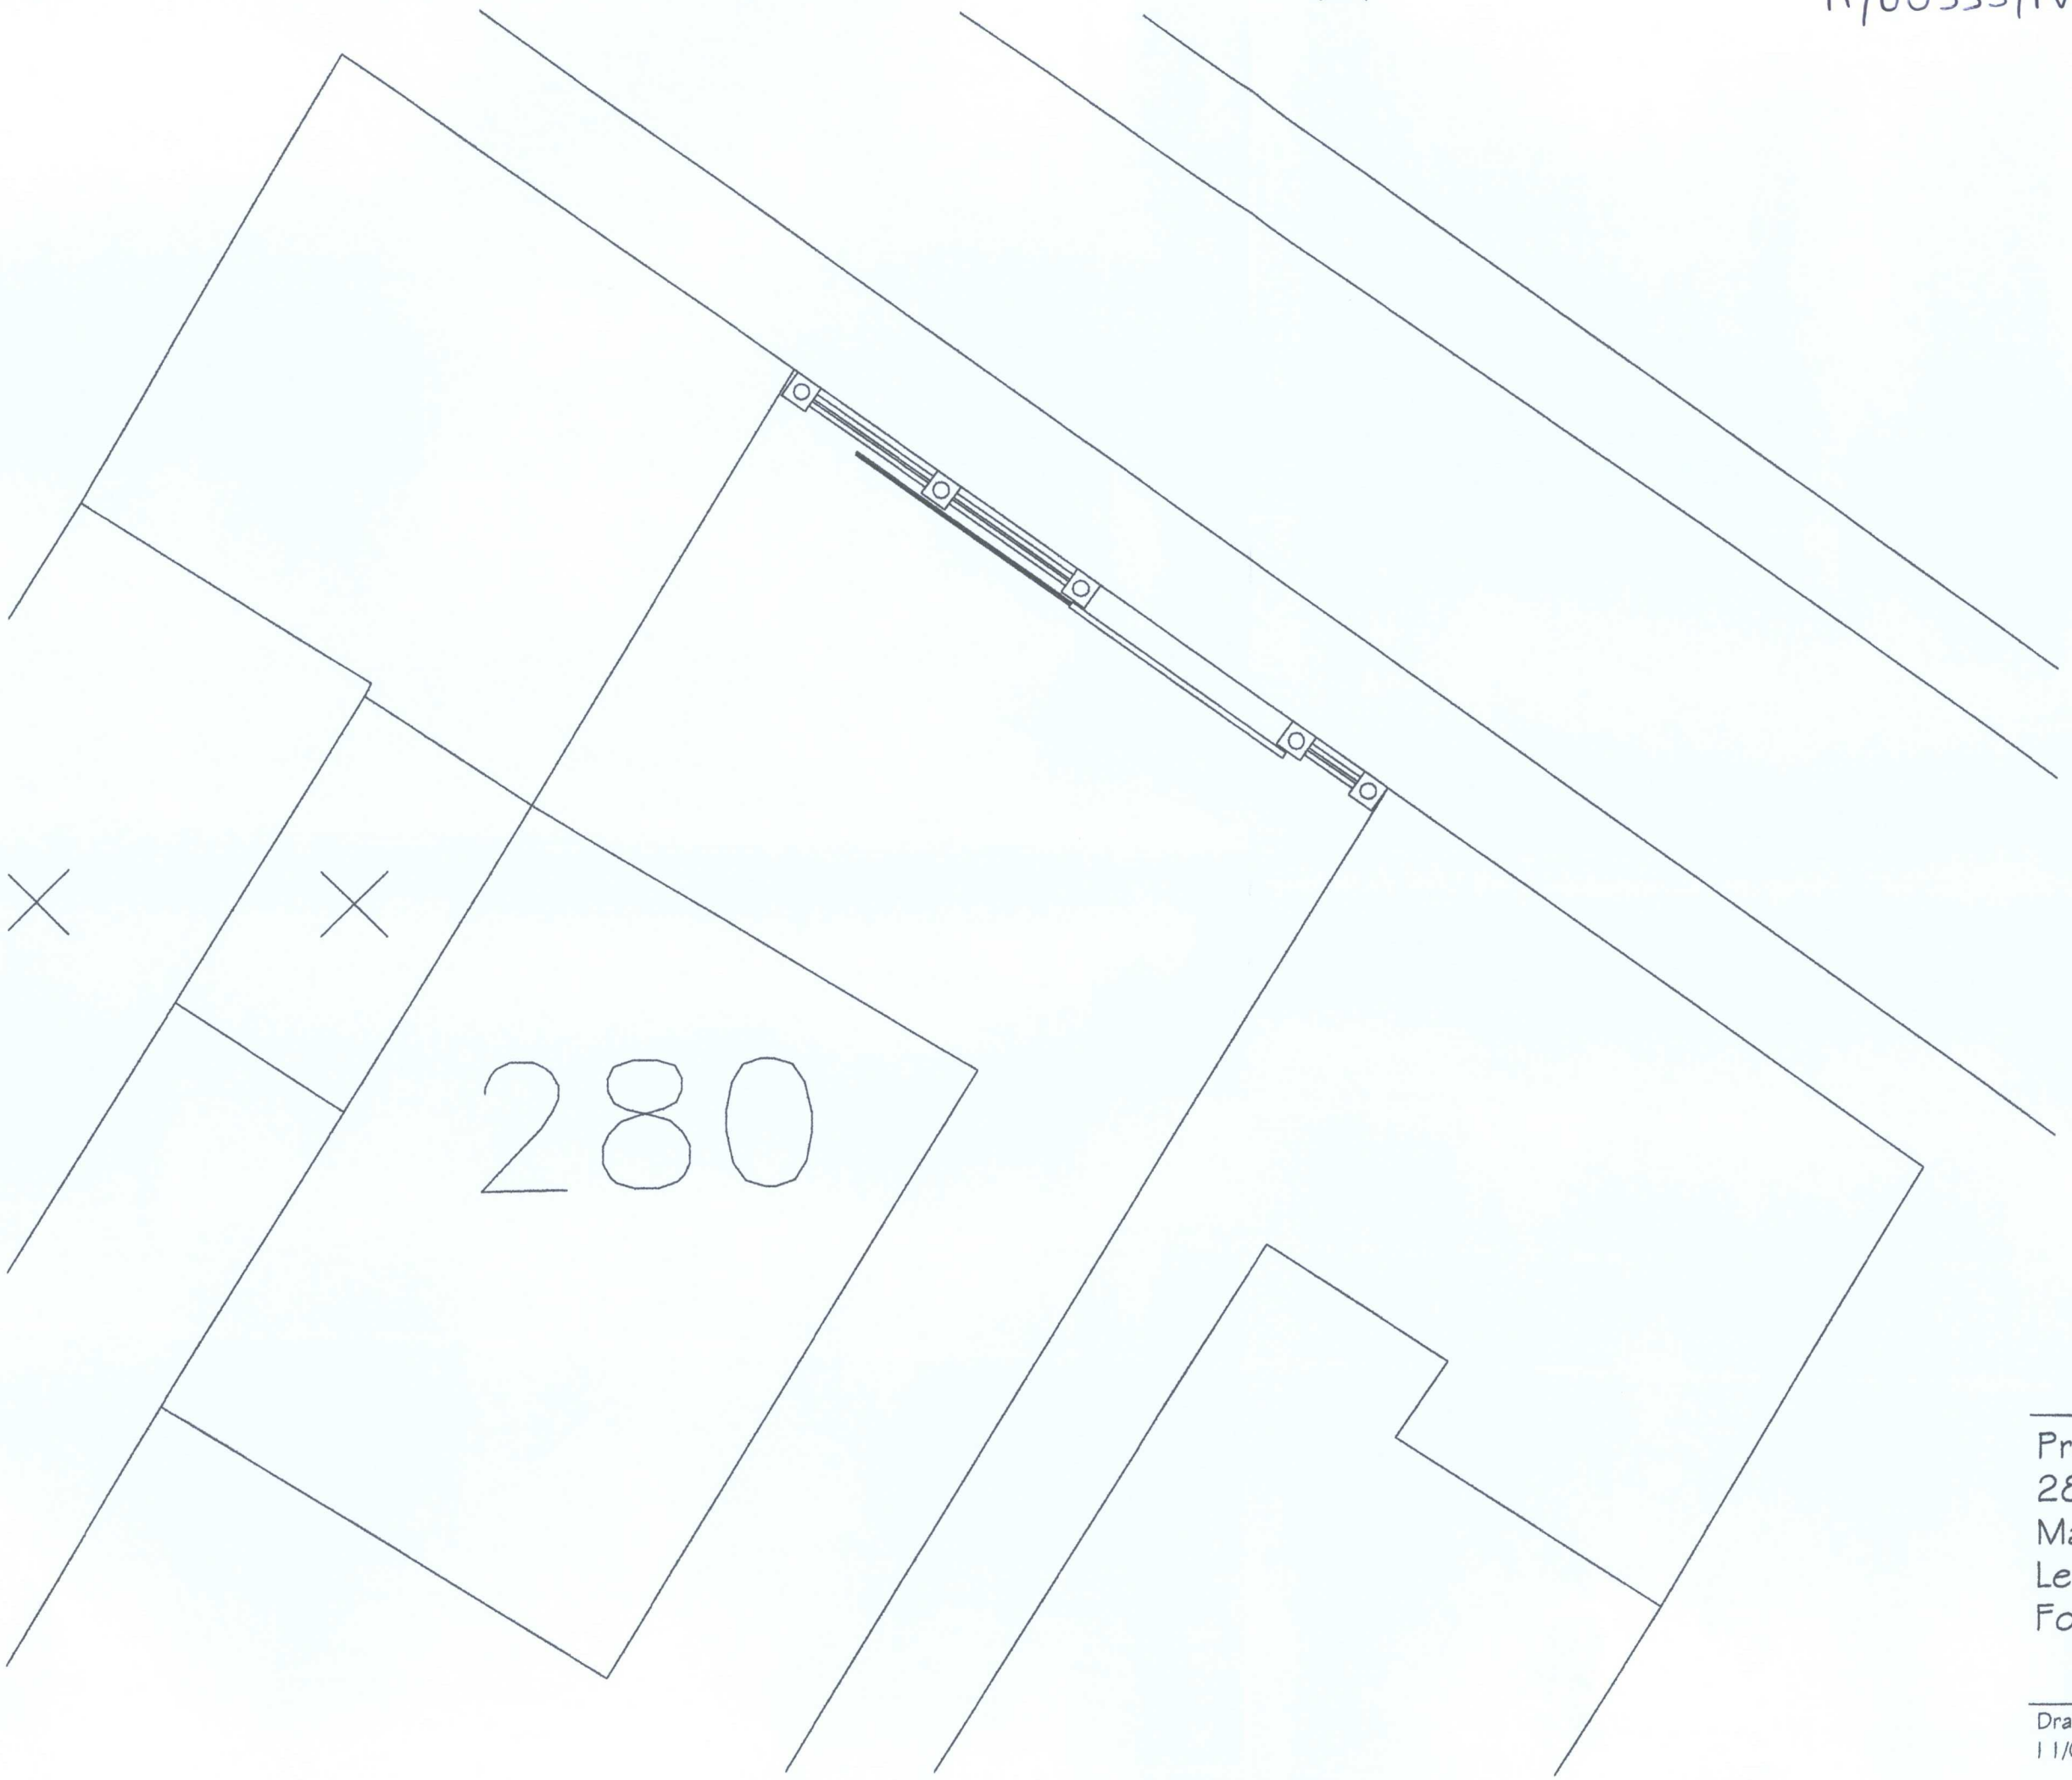

Proposed Garden Wall at
280 Leicester Road
Markfield
Leicestershire LE67 9RG
For Mr. & Mrs. M.Parker

Drawing Number	Scales
11/017/02/2	1:100
	August 2011