




LOCATION PLAN
Scale 1:1250

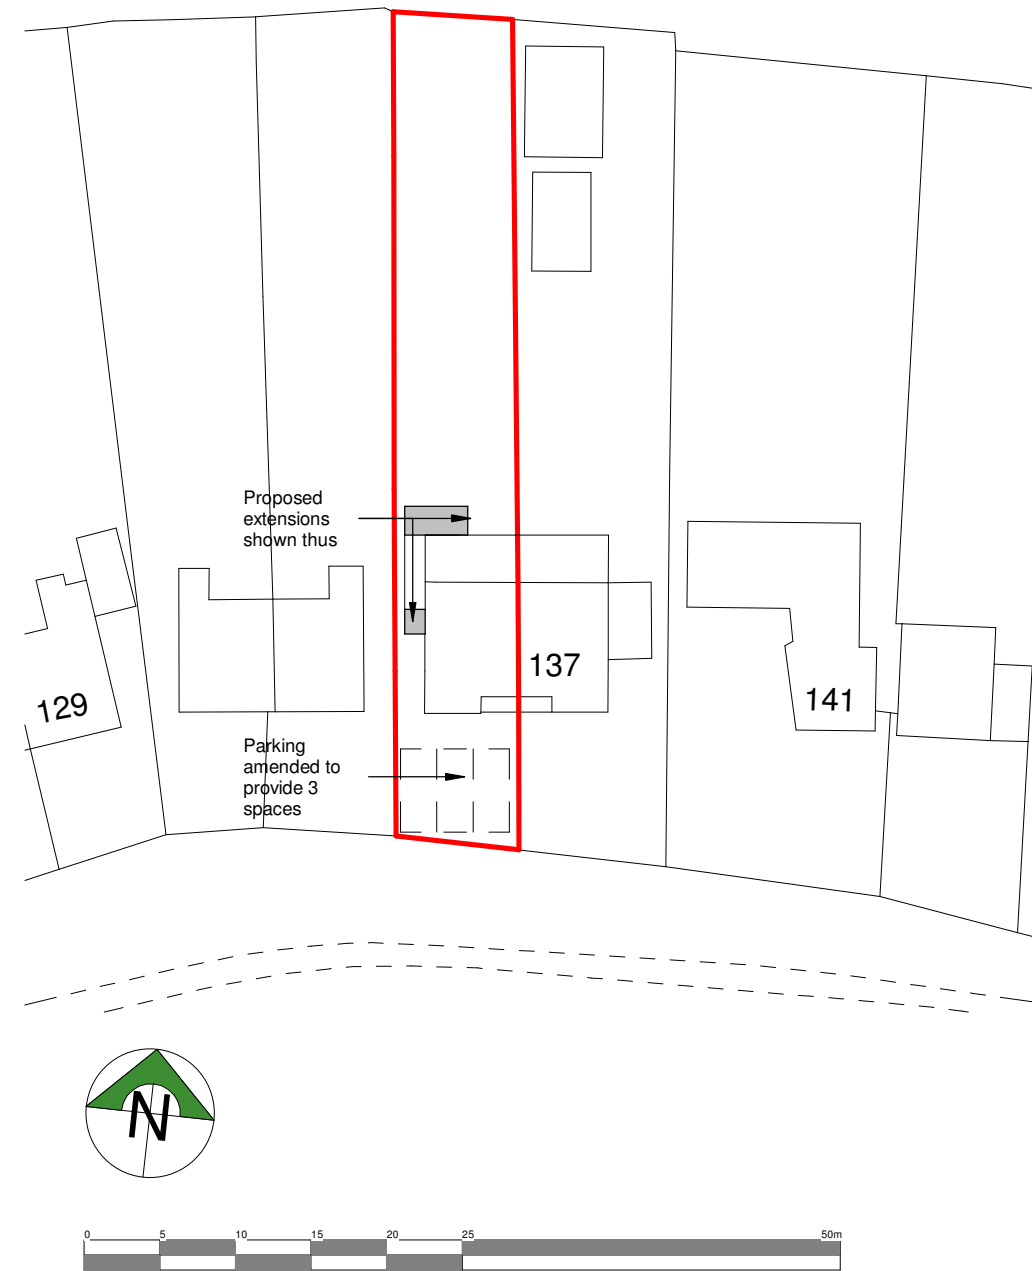

BLOCK PLAN
Scale 1:500

Client				Mr & Ms Newton				hayward ARCHITECTS LTD						19 Station Road Hinckley Leicestershire LE10 1AW Tel: 01455 635 665 Fax: 01455 618 971 www.hayward-architects.co.uk			
Project				Scale 1:1250		Sheet A3		Job No. 23/54									
Alternations and Extensions Sapcote Road Hinckley				Date March 2025		Drawing No. 00b											
Drawing Location plan / Block plan				Author ZLM		Checked by -						Drawing Status Planning					
THE COPYRIGHT OF THIS DRAWING IS VESTED IN HAYWARD ARCHITECTS LTD. REPRODUCTION IN ANY FORM, EITHER IN WHOLE OR IN PART IS FORBIDDEN WITHOUT THE PRIOR WRITTEN PERMISSION OF THE COPYRIGHT HOLDER. DO NOT SCALE FROM DRAWING AND ONLY FIGURED DIMENSIONS ARE TO BE USED																	