


209 LEICESTER ROAD
MARKFIELD
LE67 9RF
PROPOSED SINGLE-STOREY
REAR ADDITION AND
PITCHED ROOF TO
GARAGE
FOR: SARAH McKECHNIE
SCALE: 1:50
DRAWN: MARCH 2024

0 1 2 3 4 5m
DWG NO LR/2024/001

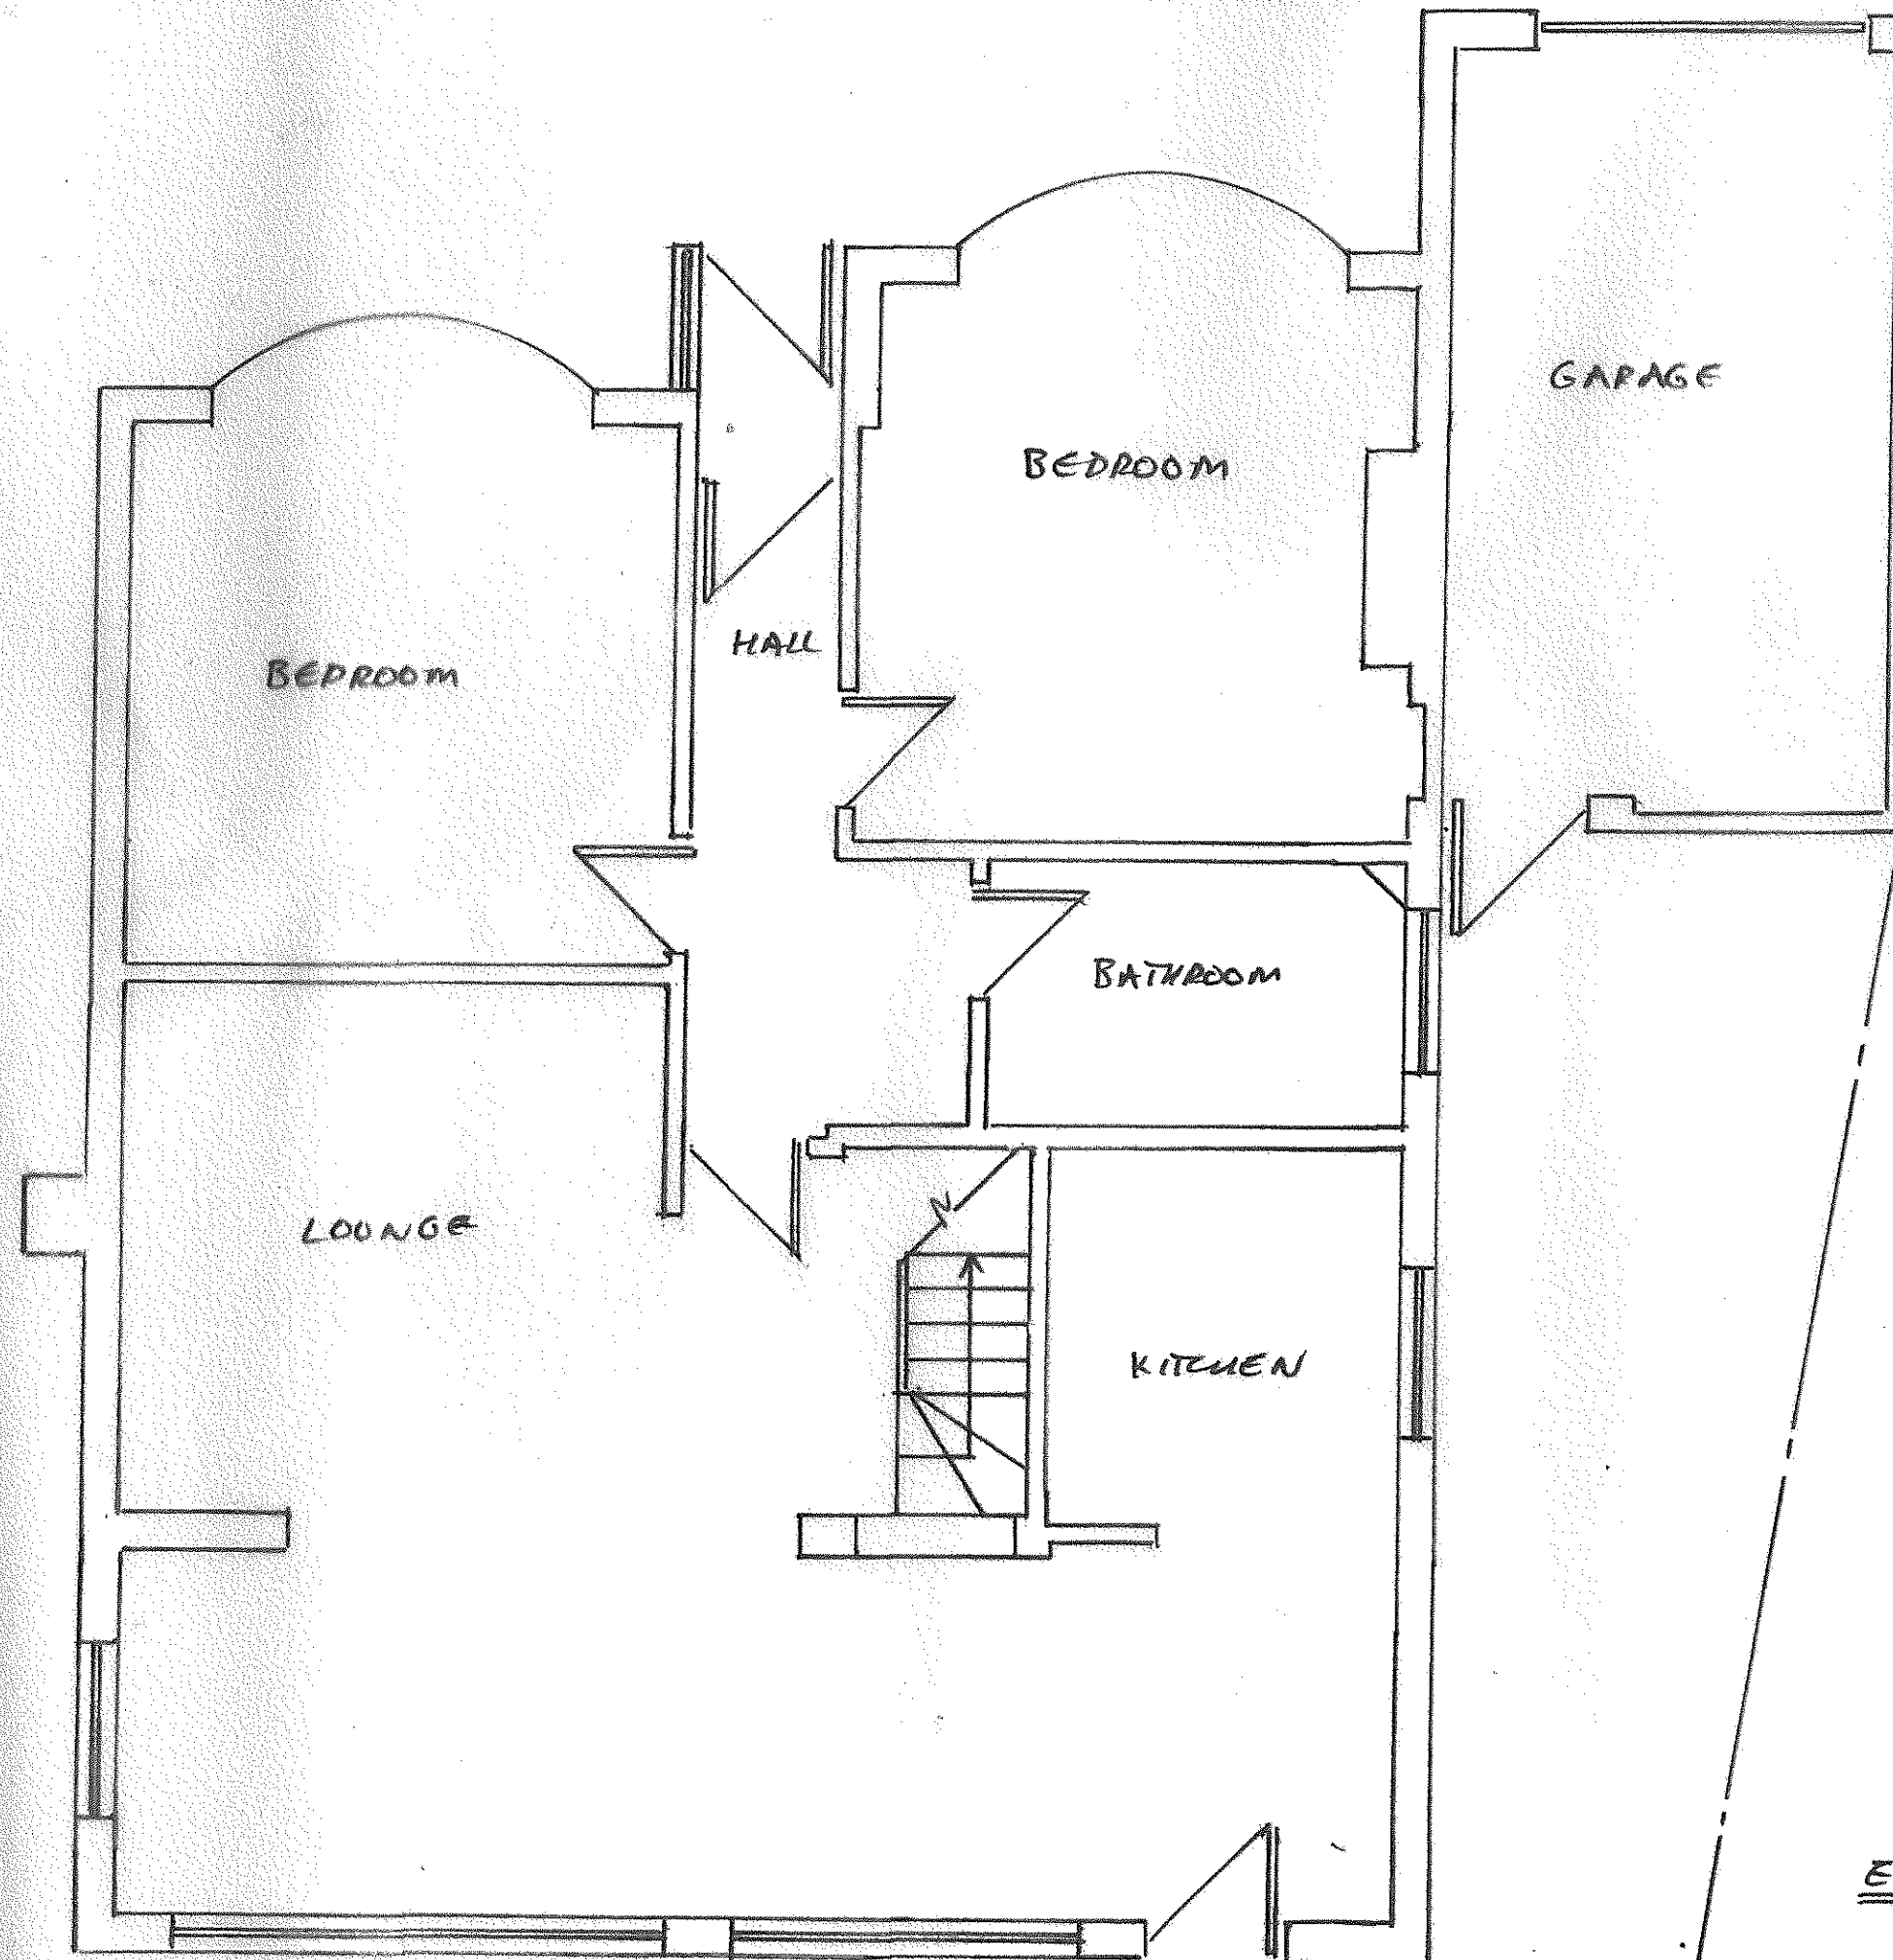

EXISTING GROUND FLOOR 1:50