


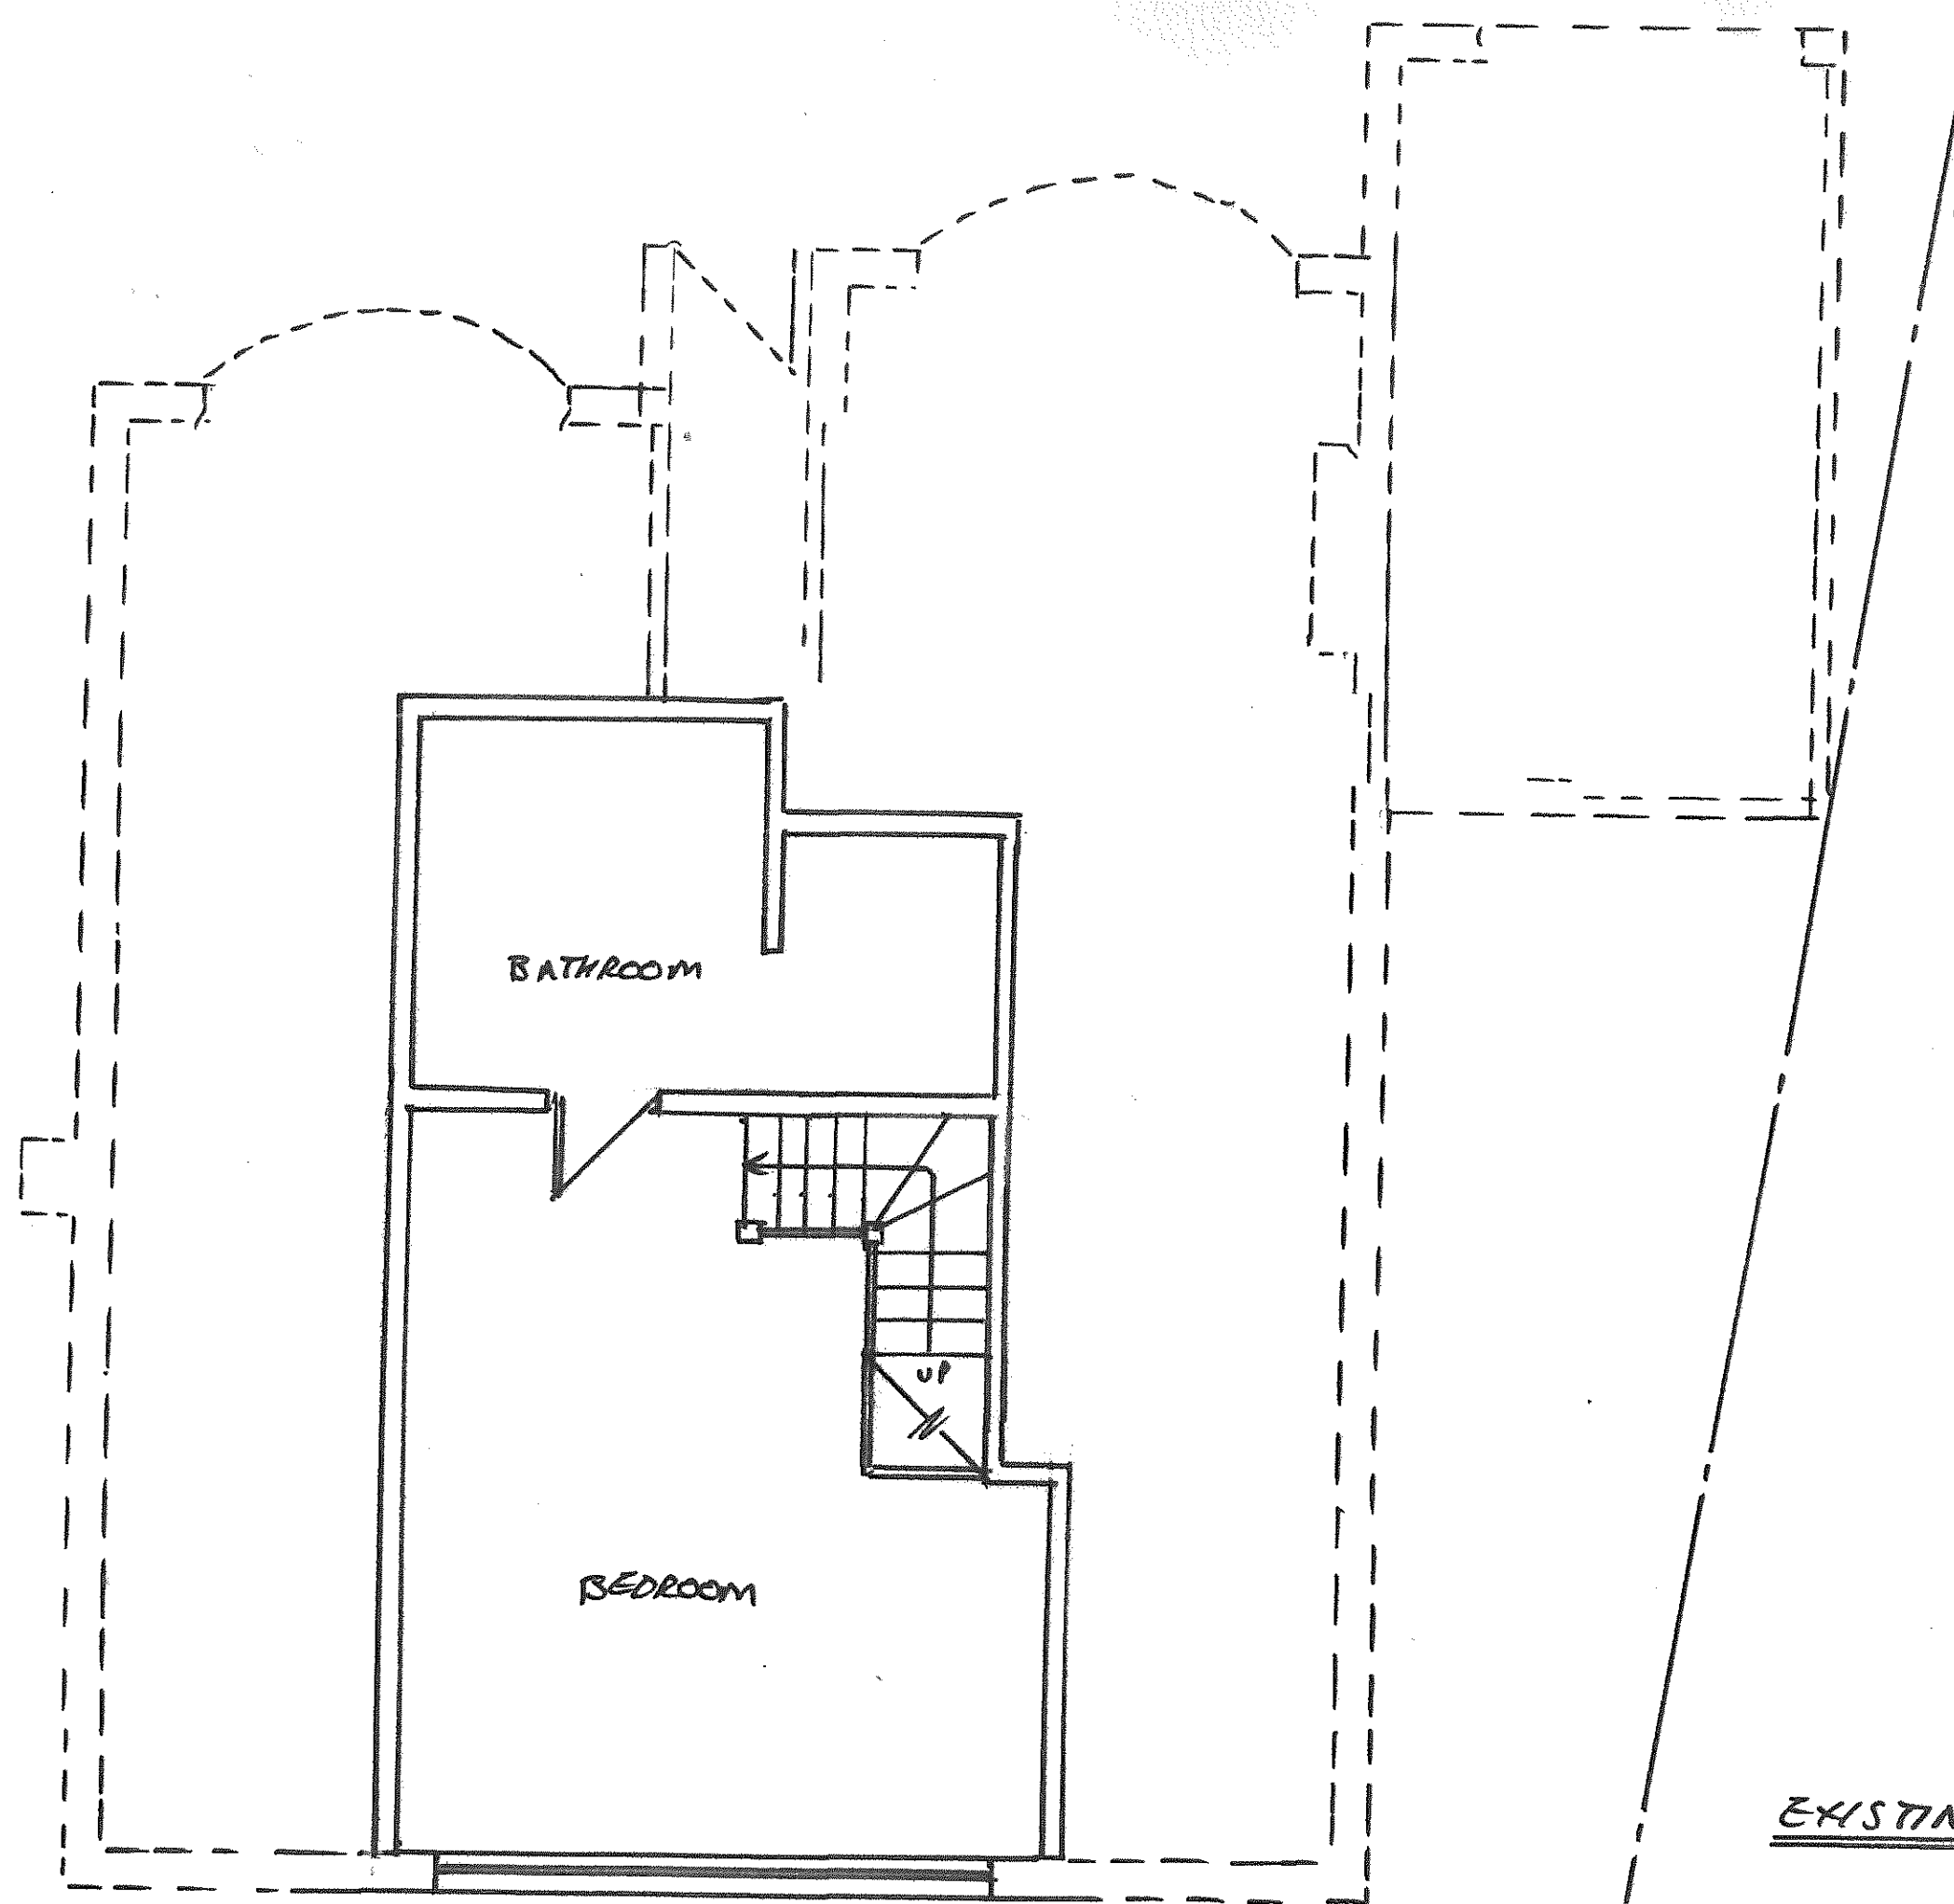

0 1 2 3 4 5m

DWG NO; LR/2024/002

EXISTING FIRST FLOOR 1:50