



0 1 2 3 4 5m

DWG N°: LR/2024/003

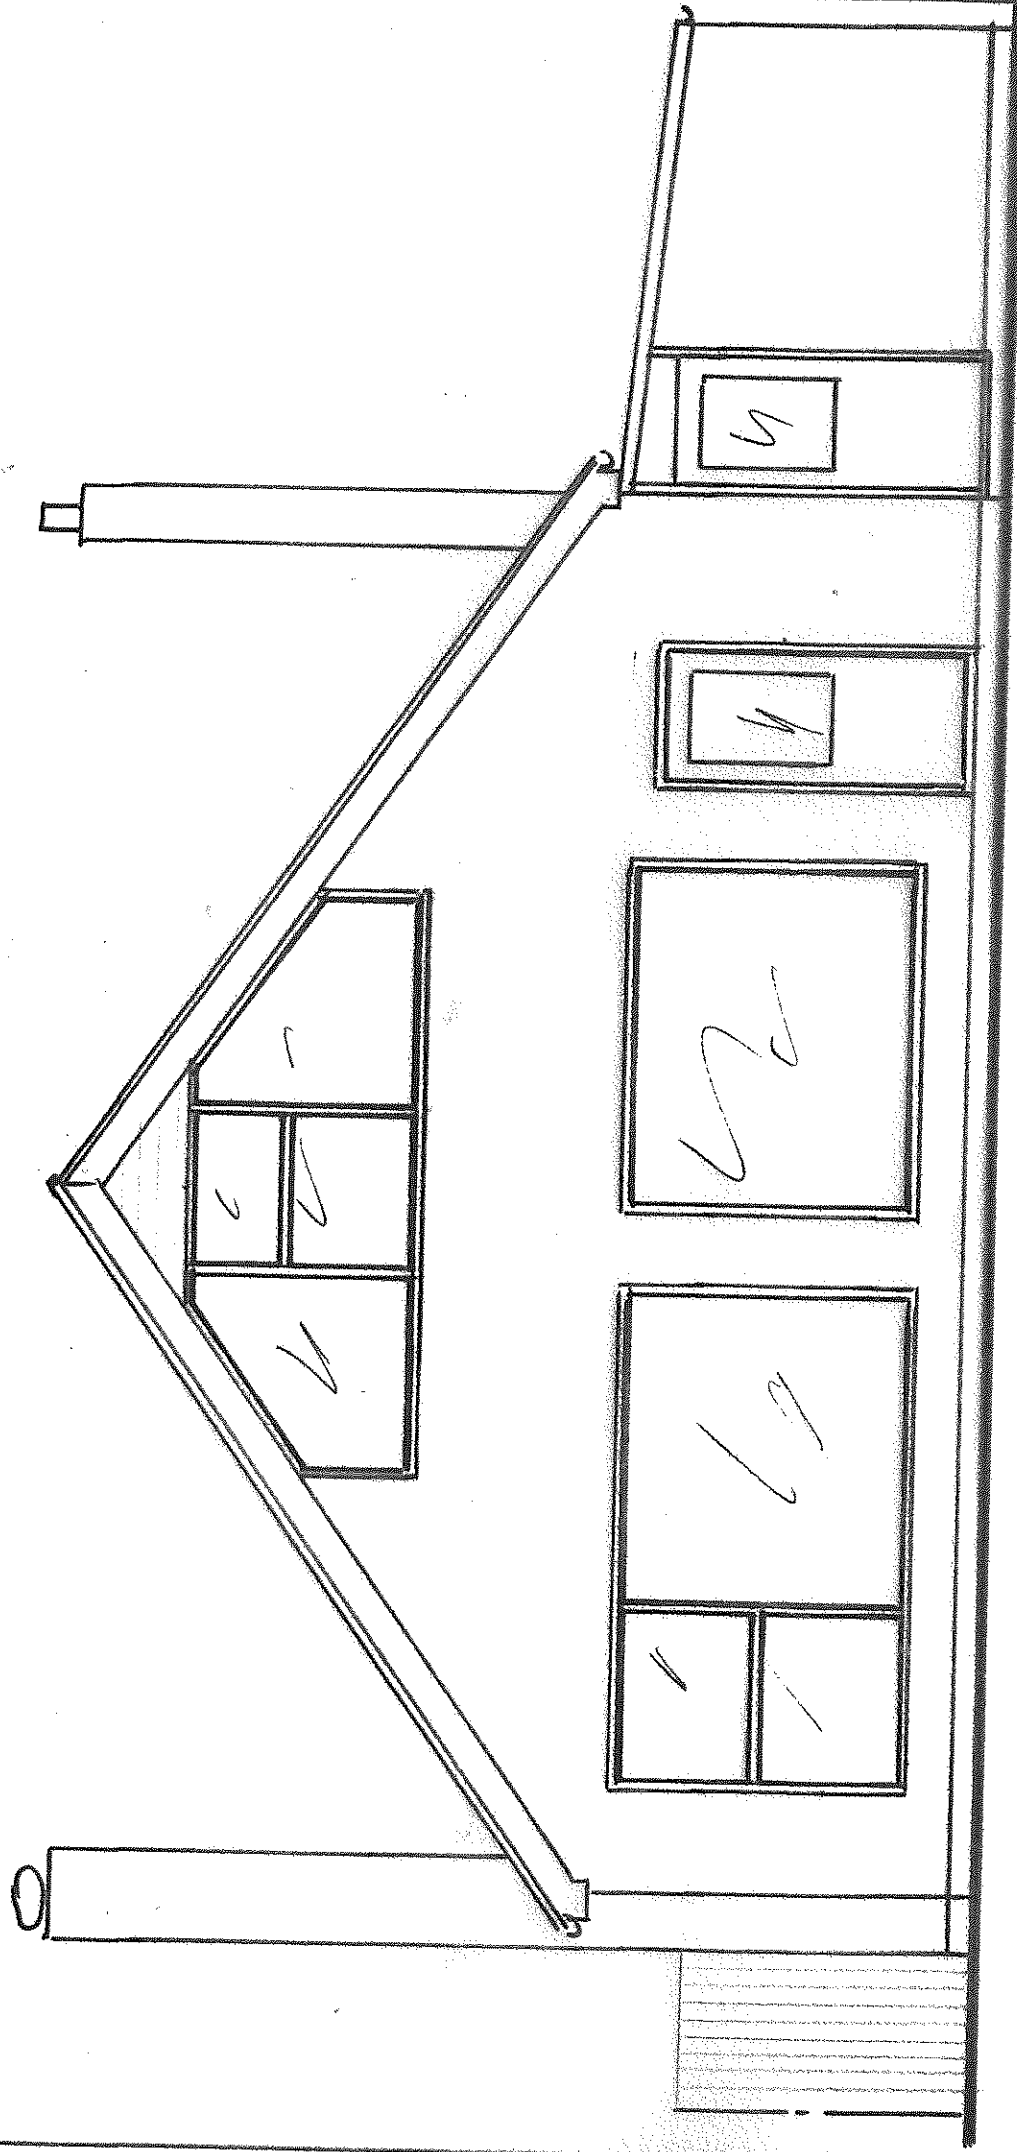

EXISTING REAR ELEVATION 1:50

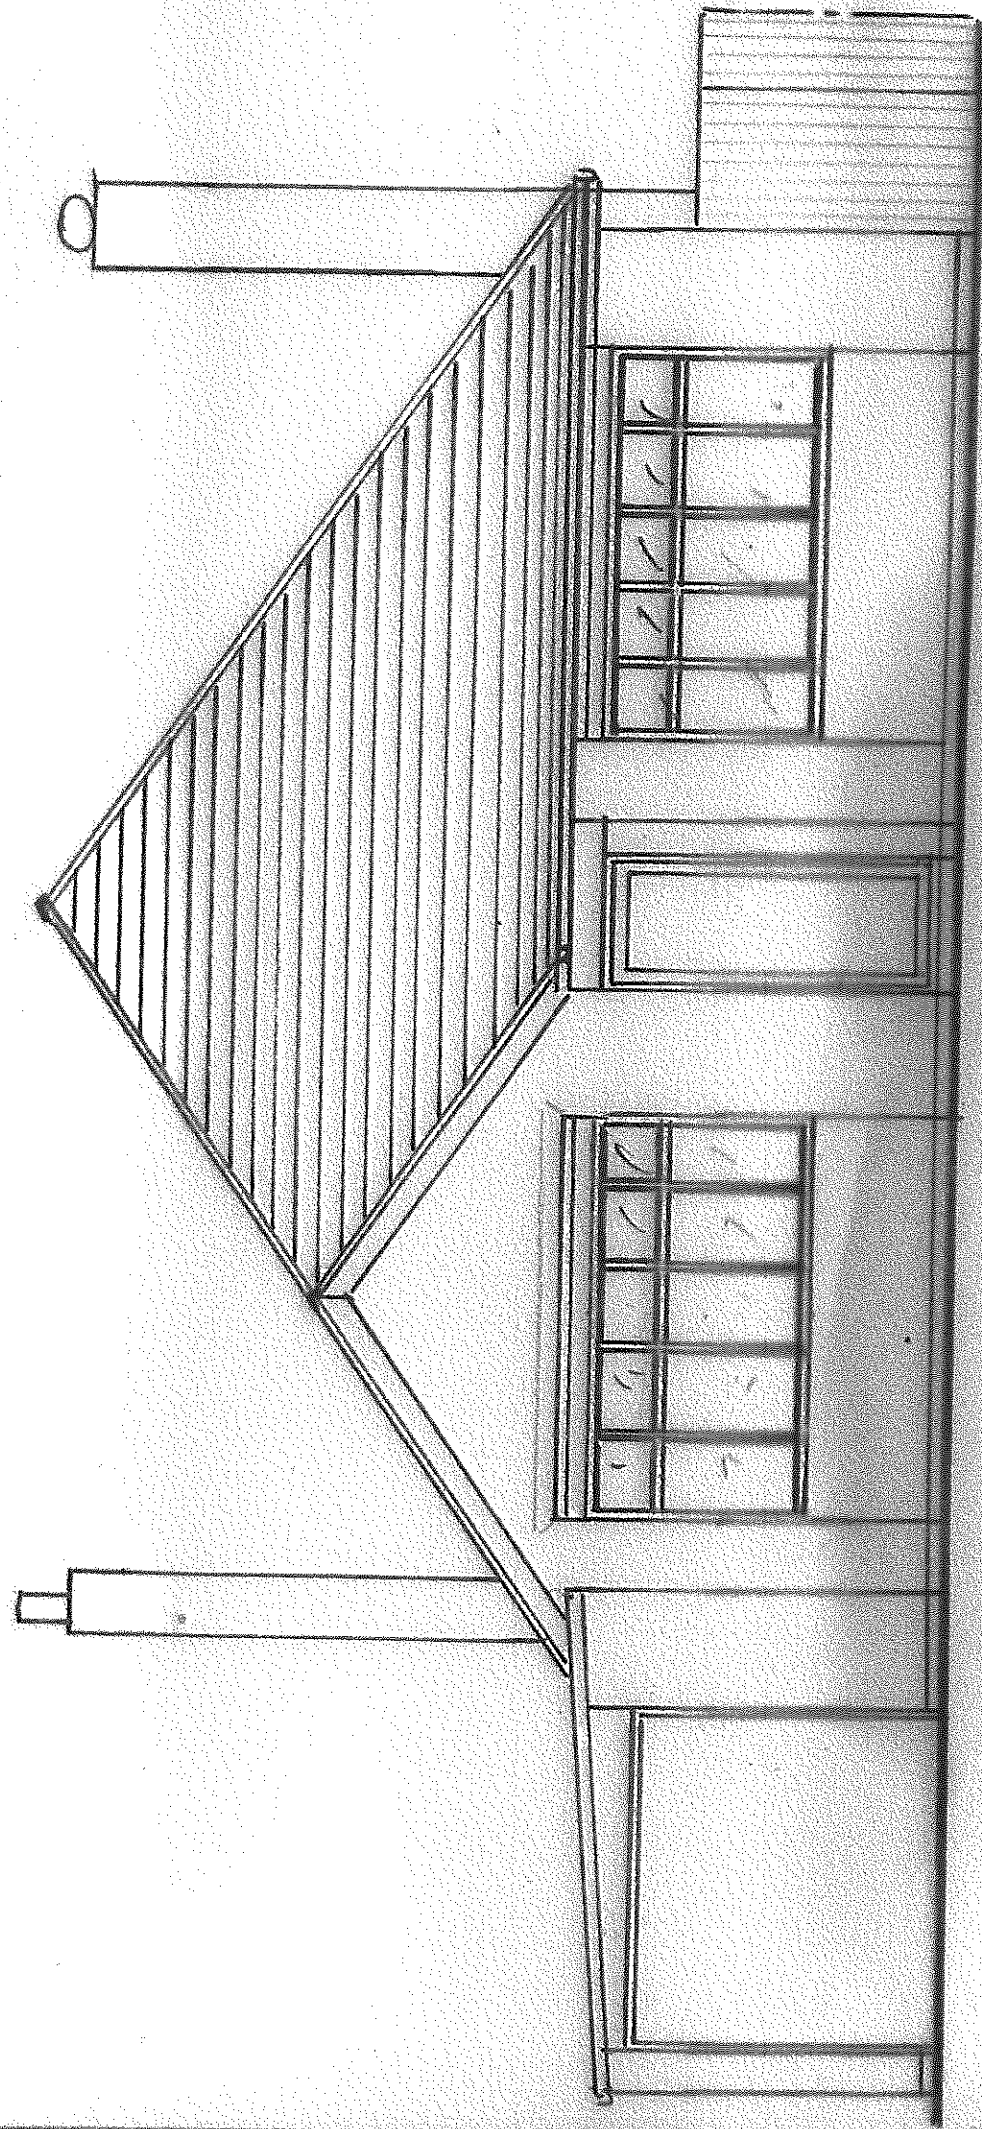

EXISTING FRONT ELEVATION 1:50