


DWG NO: LR/2024/006

0 1 2 3 4 5m

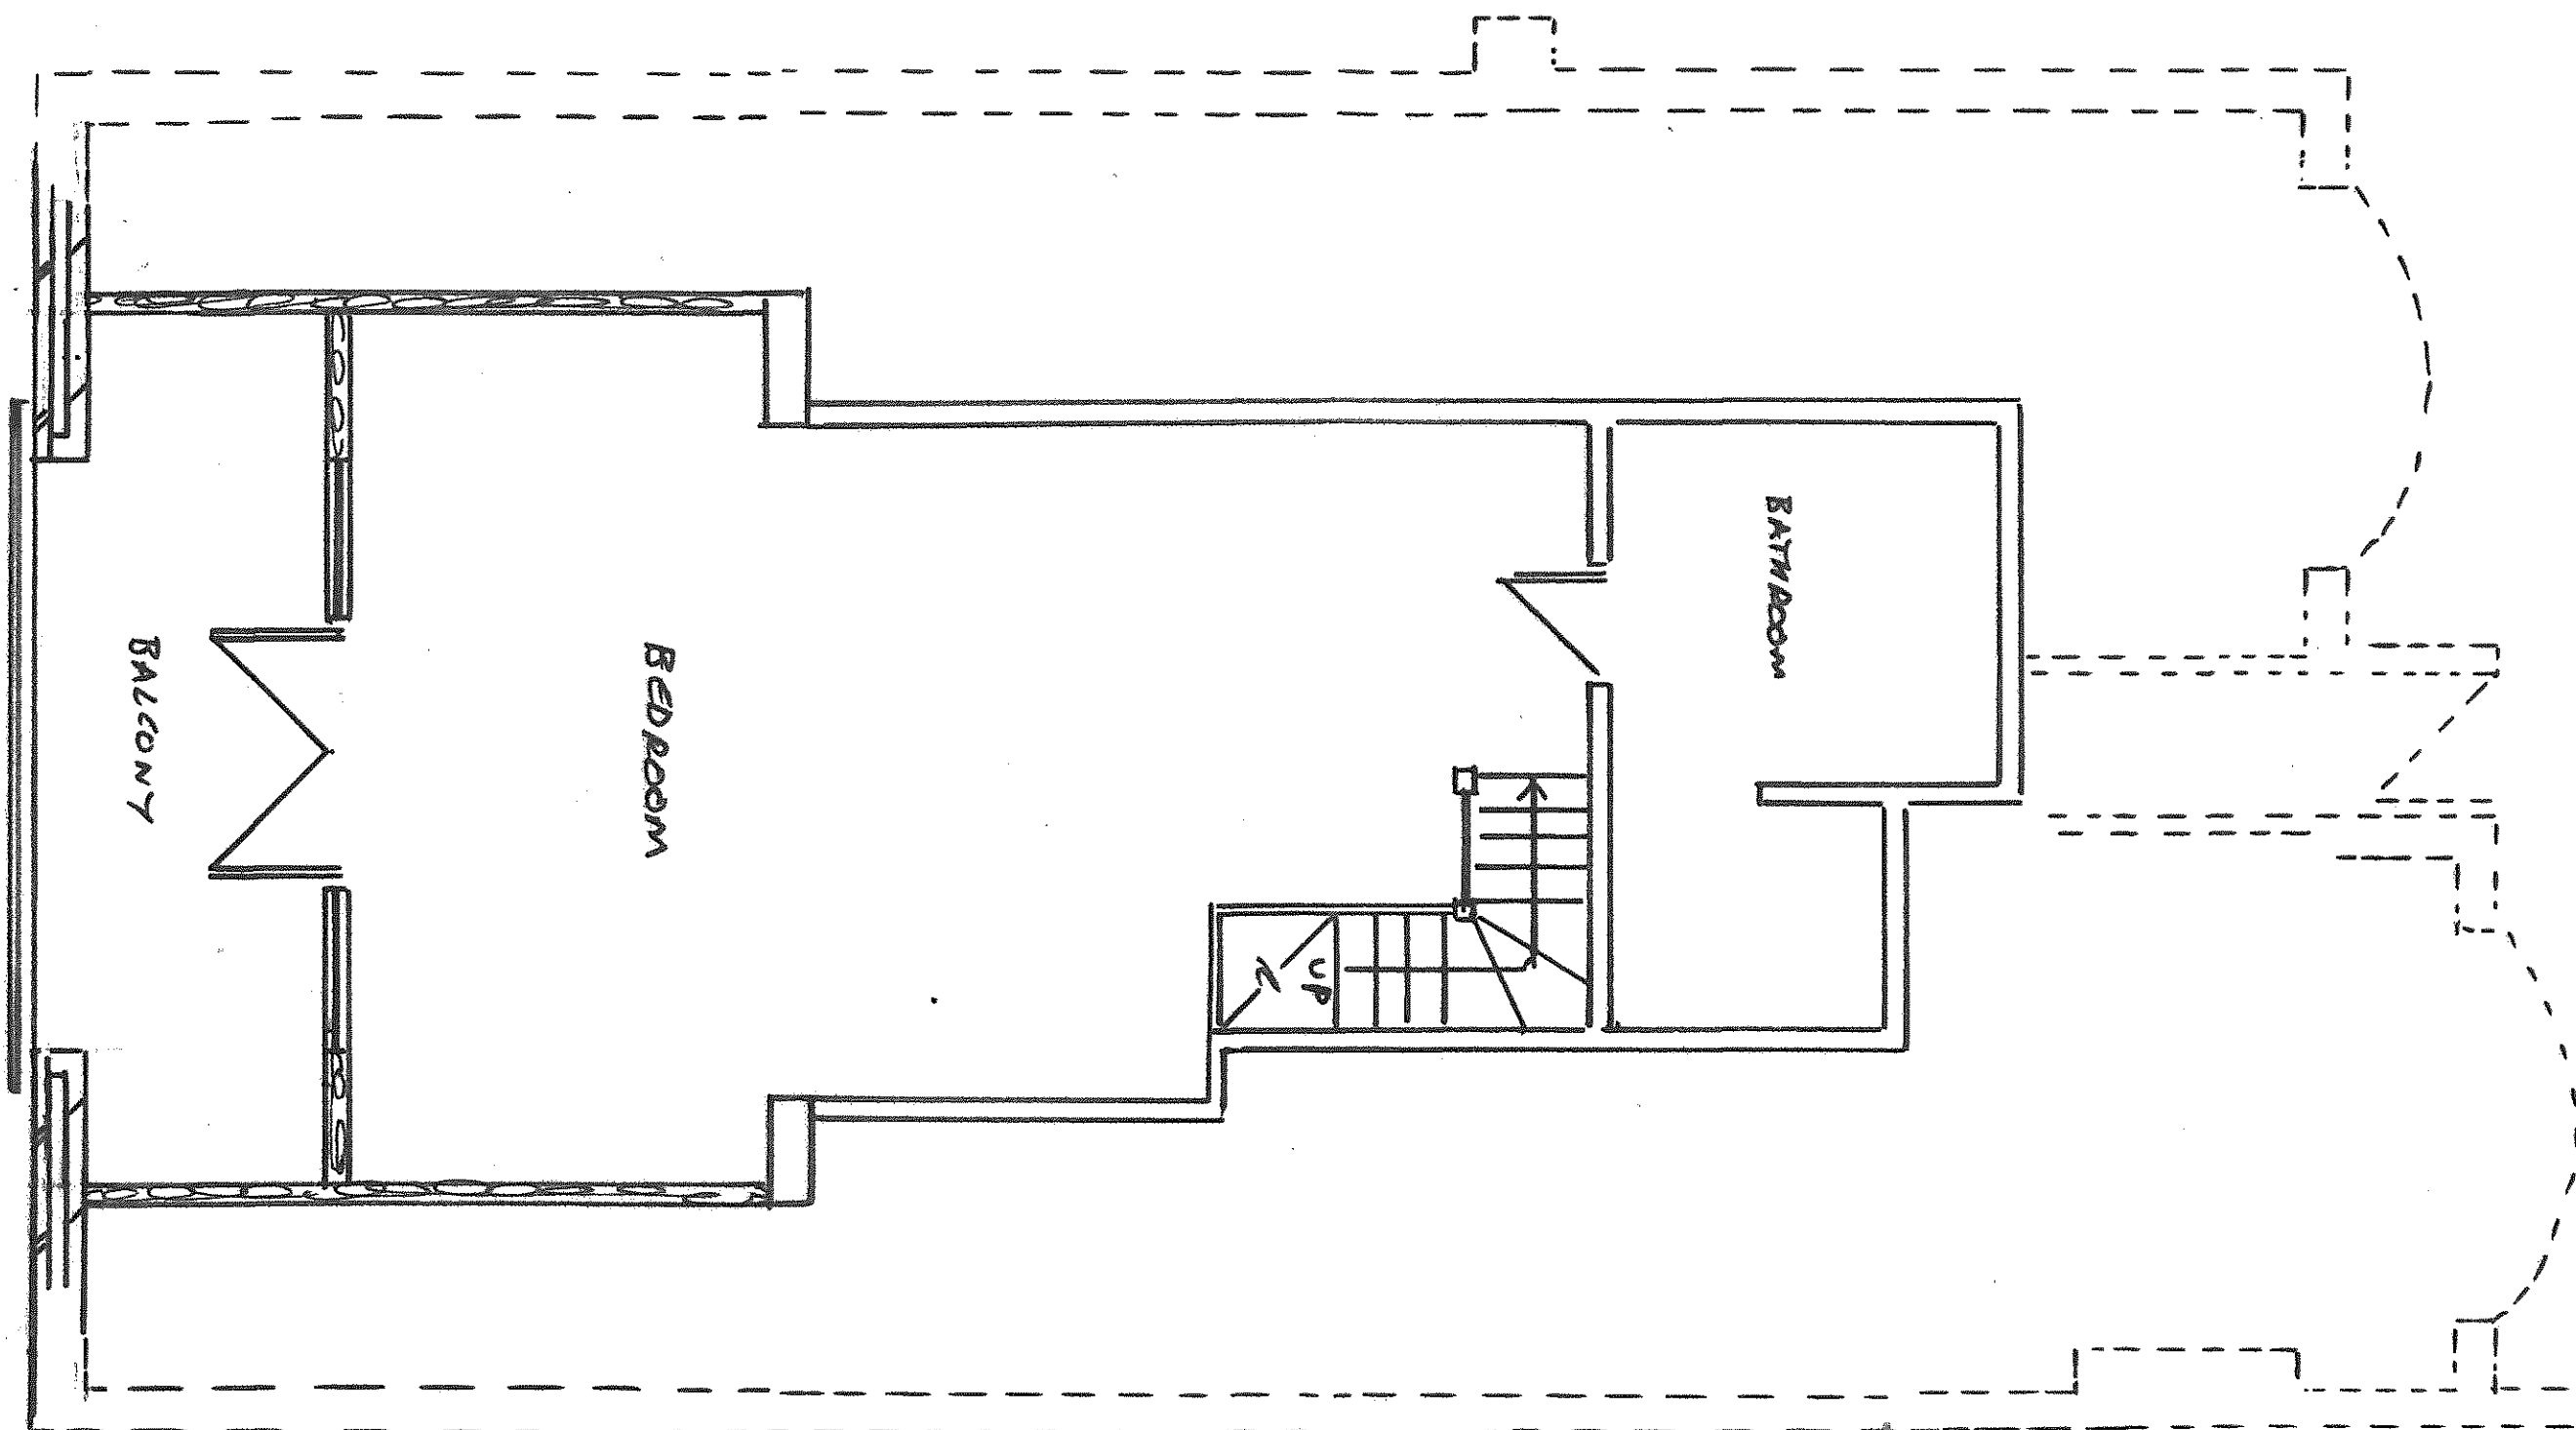

BALCONY

BEDROOM

BATHROOM

50

5000

PROPOSED FIRST FLOOR 1:50