


0 1 2 3 4 5

DWG NO: LR/2024/008



PROPOSED SIDE ELEVATION 1:50

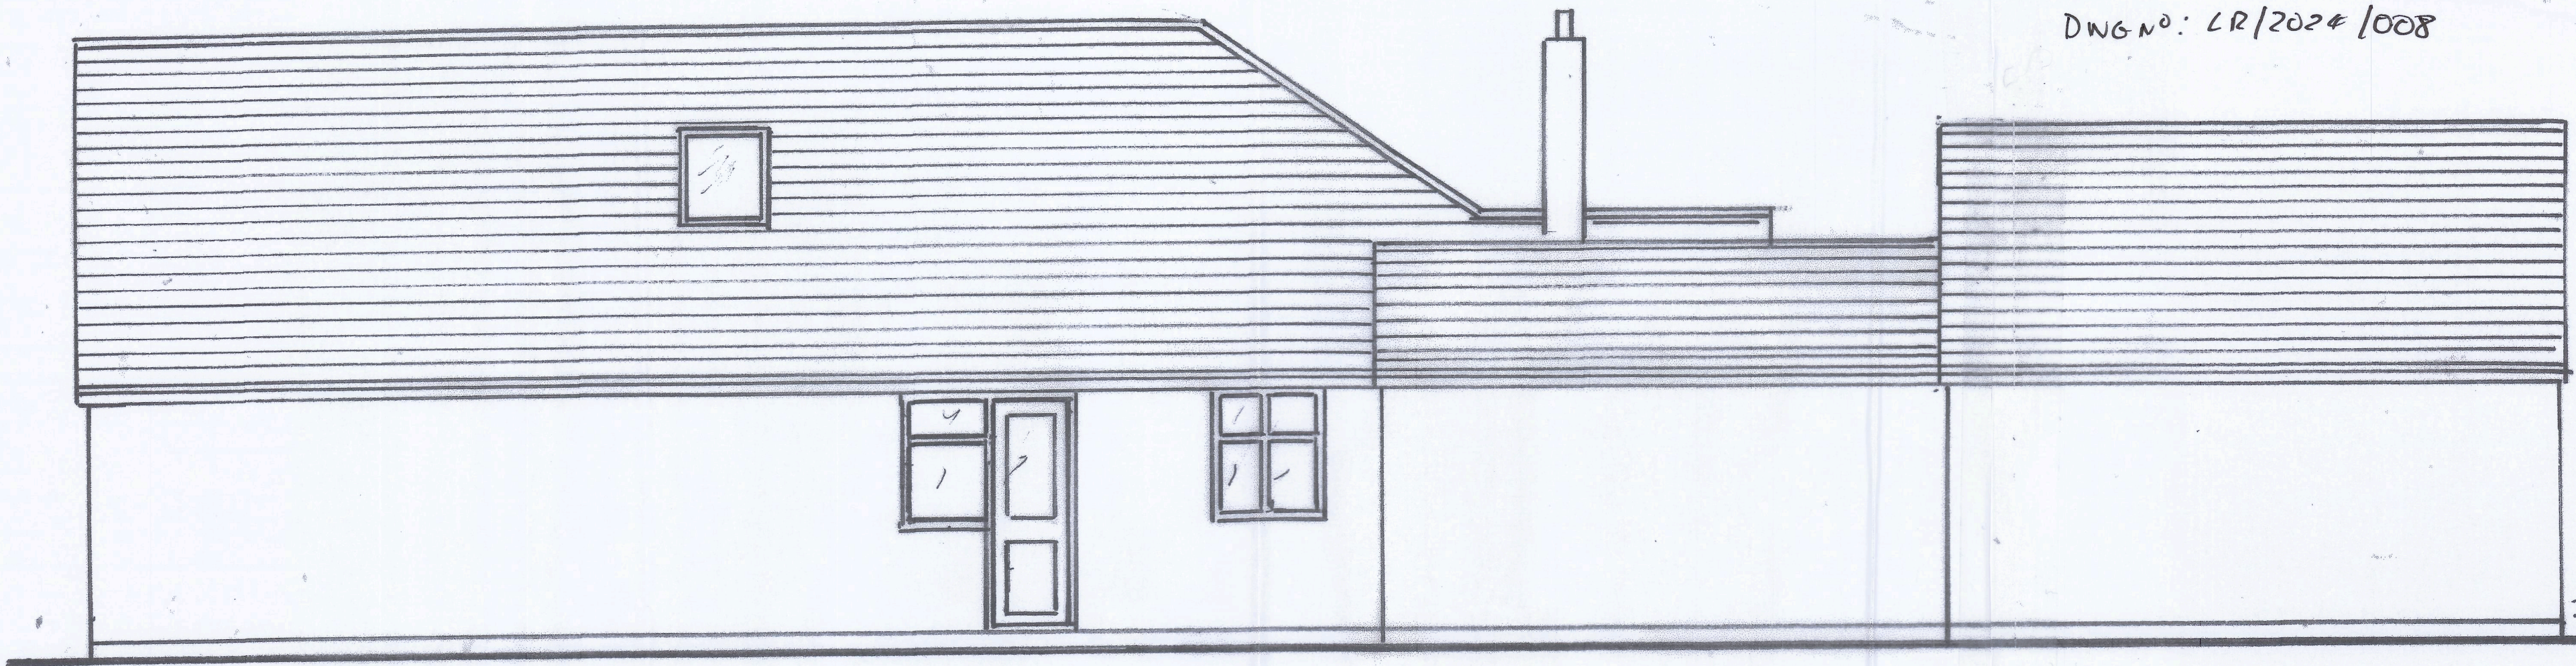