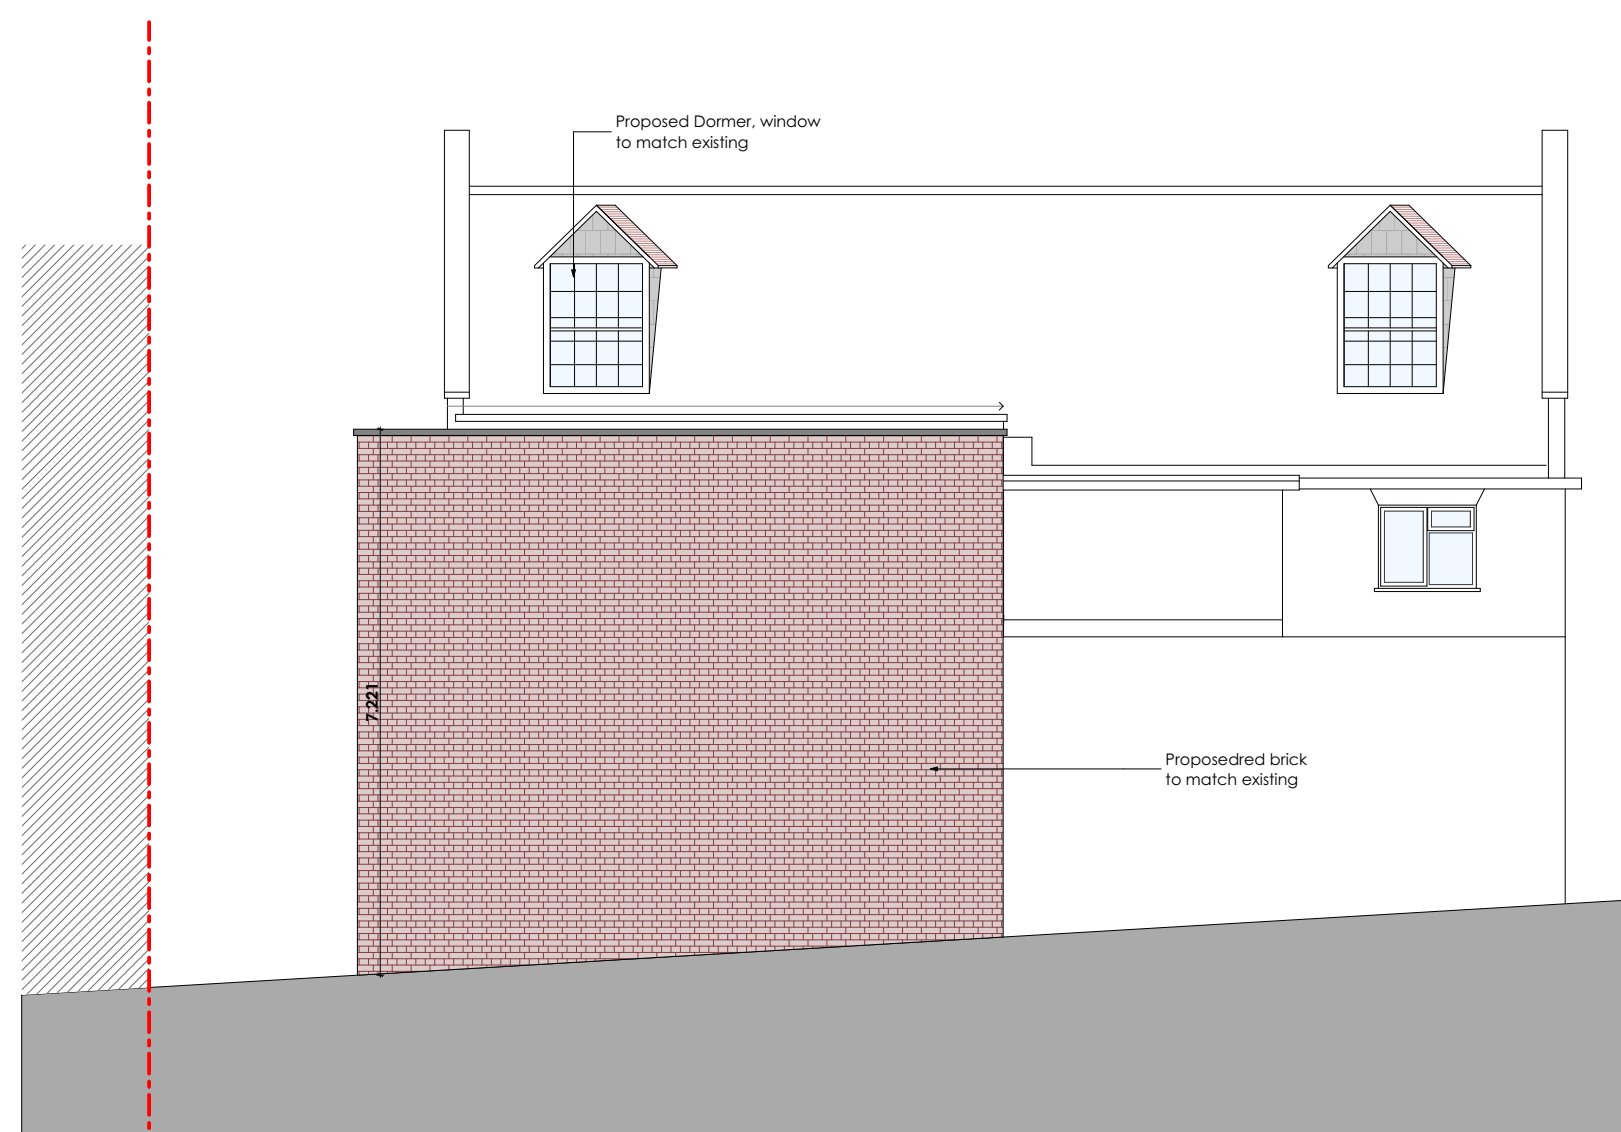
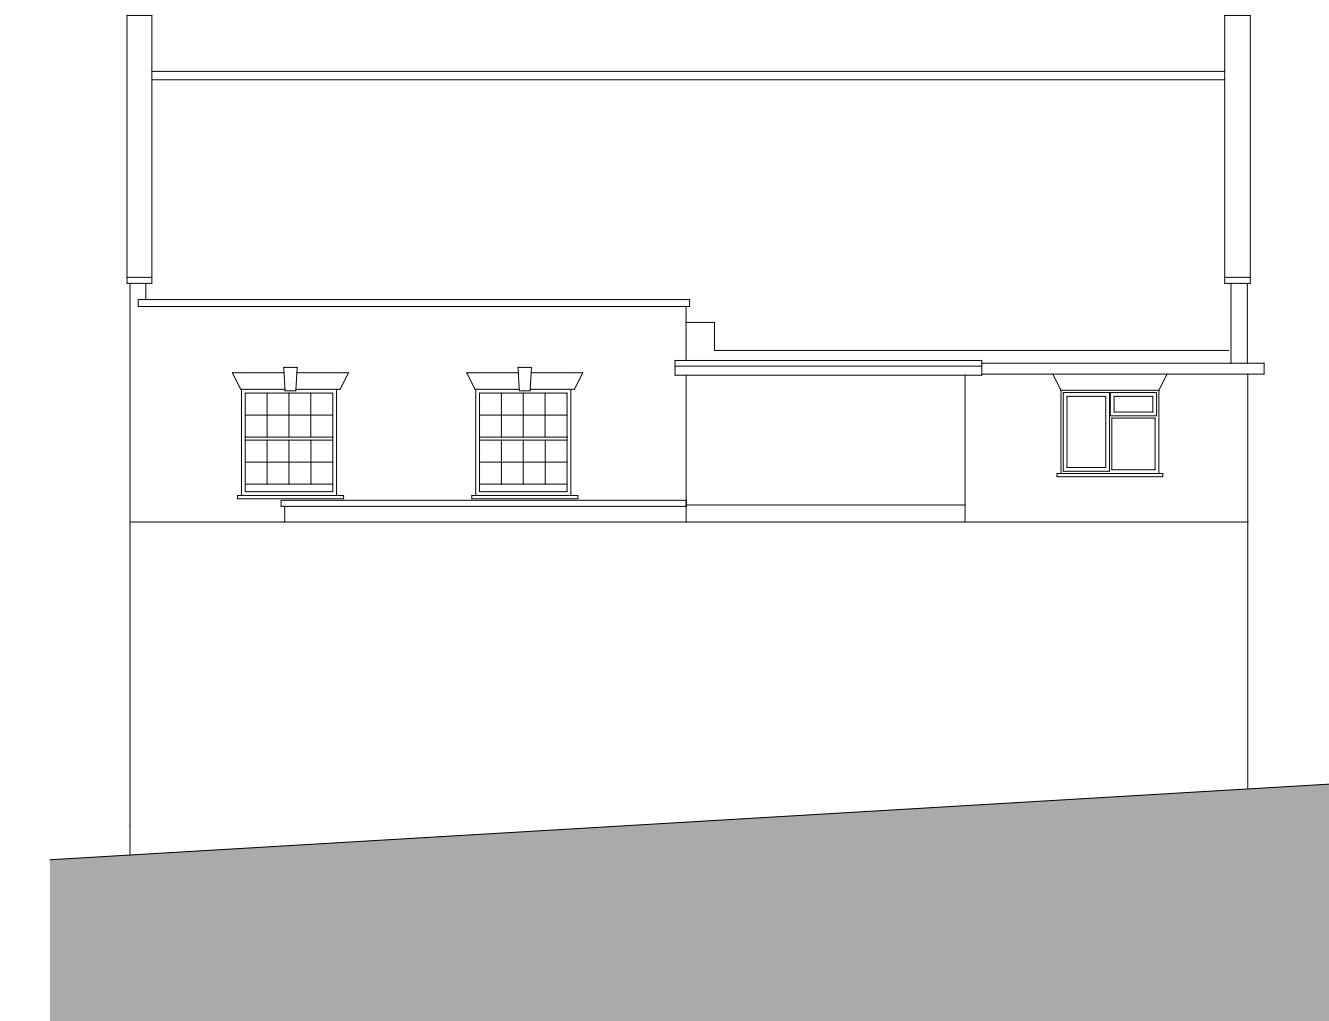


Job Title	Drawing Status		
Proposed 5 x 1 Bedroom Flats			
18 Market Place Hinxley Le10 1NF			
Dwg Name			
Existing / Proposed Elevations			
Dwg Code	As Shown @ A1		
Dwg ID	VD22575		
Sheet Number	A.01	Revision: 01	By: LW Date: 14/01/2023
			
this drawing is copyright protected and may not be reproduced in any form or by any means for any purpose without written permission of Vola Designs			