

Front Elevation – north/west

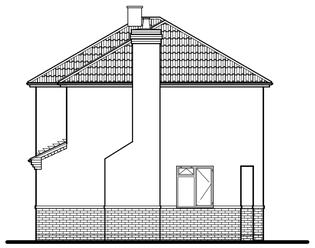

Side Elevation – south/west

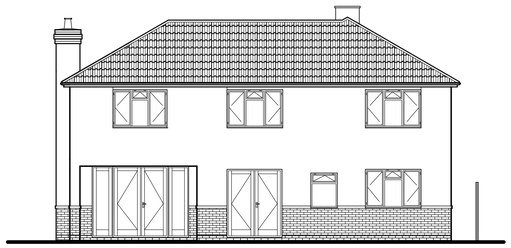

Rear Elevation – south/east

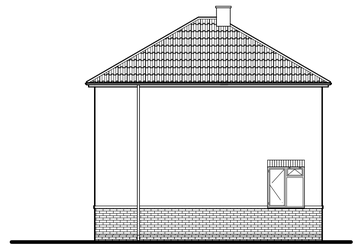

Side Elevation – north/east

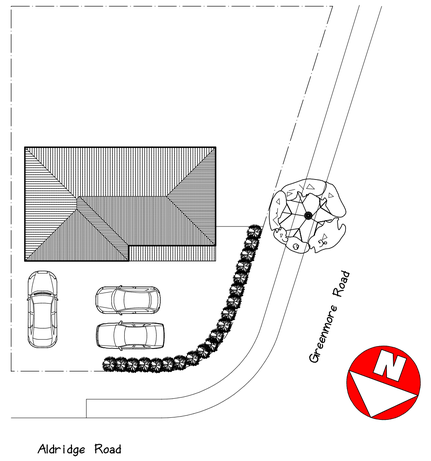

Site Plan 1:200

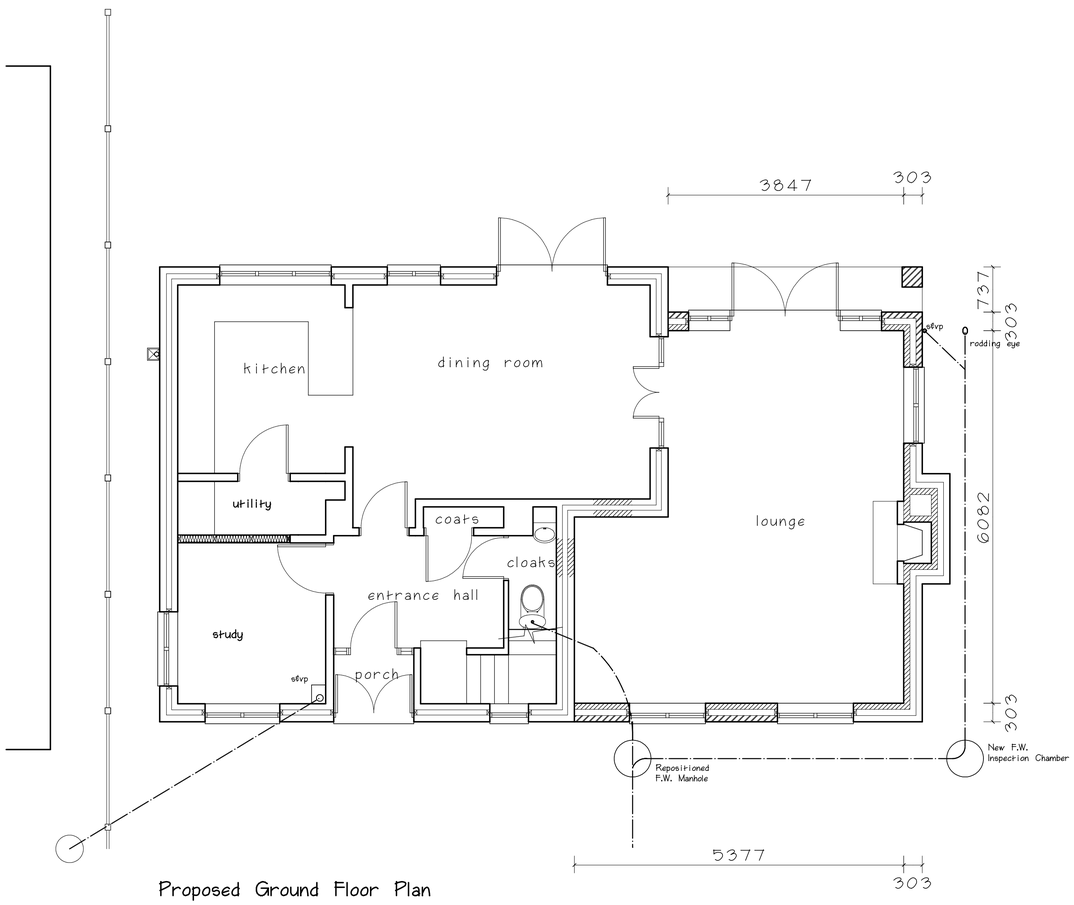

Proposed Ground Floor Plan

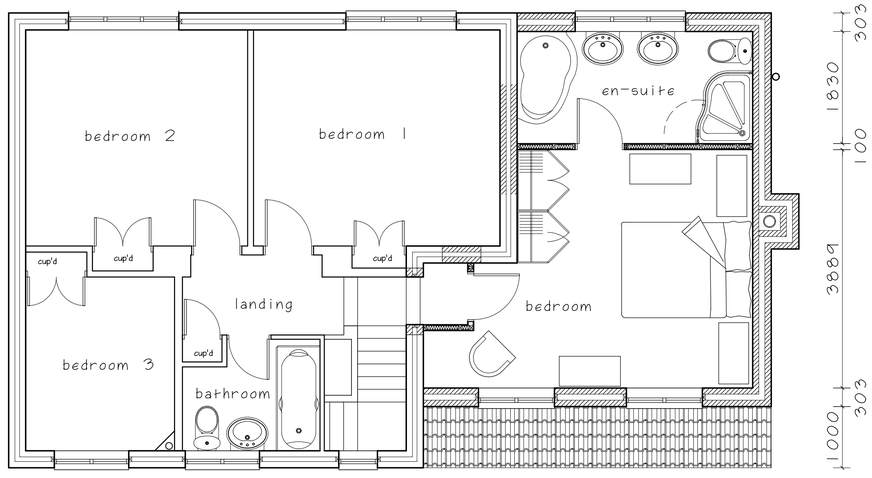

Proposed First Floor Plan

Philip Baumber
Architectural Technician
50, Radmore Road, Hinckley
Leicestershire, LE10 0RQ
tel. 01455 612790 fax. 01455 459382
e.mail. philip.baumer@ntlworld.com

Project : Proposed Two Storey Side Extension & Alterations at NO.5, Aldridge Road, Burbage, LE10 2LH for Mr. & Mrs. R. Page-Brown	Scale : 1:50 @ A1
	Date : January 2009
	Drawn: PCB
	Job No. 891
Drg. Title Sketch Scheme 1 Proposed Plans and Elevations	Drg. No. ss02
	Rev.