Note: Provision/position of personal doors subject to site layout.

This drawing is the copyright of the architects and must not be reproduced in any form without express permission. Figured dimensions are to be taken in preference to scaled dimensions and any discrepancies are to be reported to the architects.

Revisions

Tandem Double Garage (Option 3)

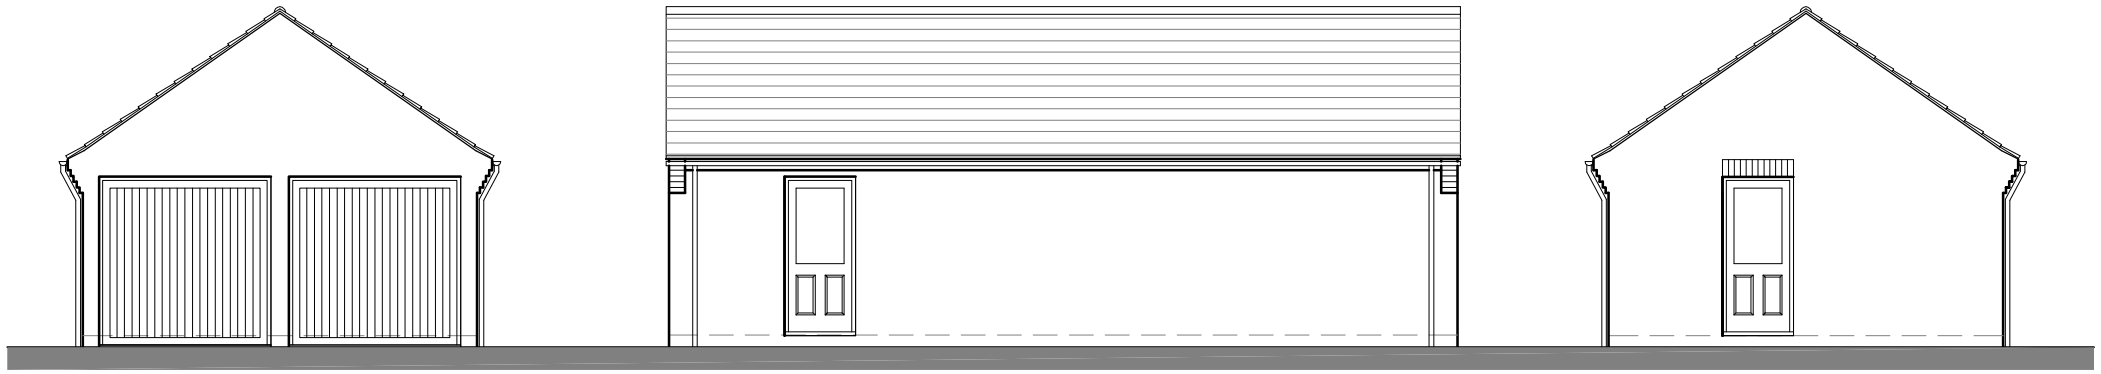

Front Elevation

Side Elevation

Rear Elevation

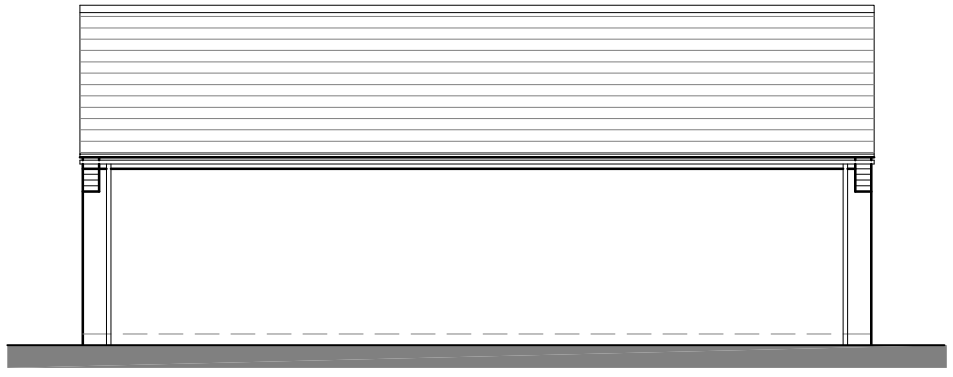

Side Elevation

TETLOW KING ARCHITECTS & URBAN DESIGNERS

Lone Barn Studios, Stanbridge Lane, Romsey, Hampshire SO51 0HE Tel: (01794) 517333 Fax: (01794) 515517 Email: mail@tetlowking.co.uk

Project
Breach Farm - 5 Units
Earl Shilton
Bloor Homes (Measham)

Title
Garages
Elevations

Scale	Date	Drawn	Checked	Job No.	Drawing. No.	Revision
1:100	12/08	CP		PL081205	G.2E	