Copyright © 2007 Tetlow King Limited. All rights reserved. Limited reproduction and distribution permitted for the sole purpose of the planning for this named development only. Figured dimensions are to be taken in preference to scaled dimensions and any discrepancies are to be reported to the Architects.

Revisions

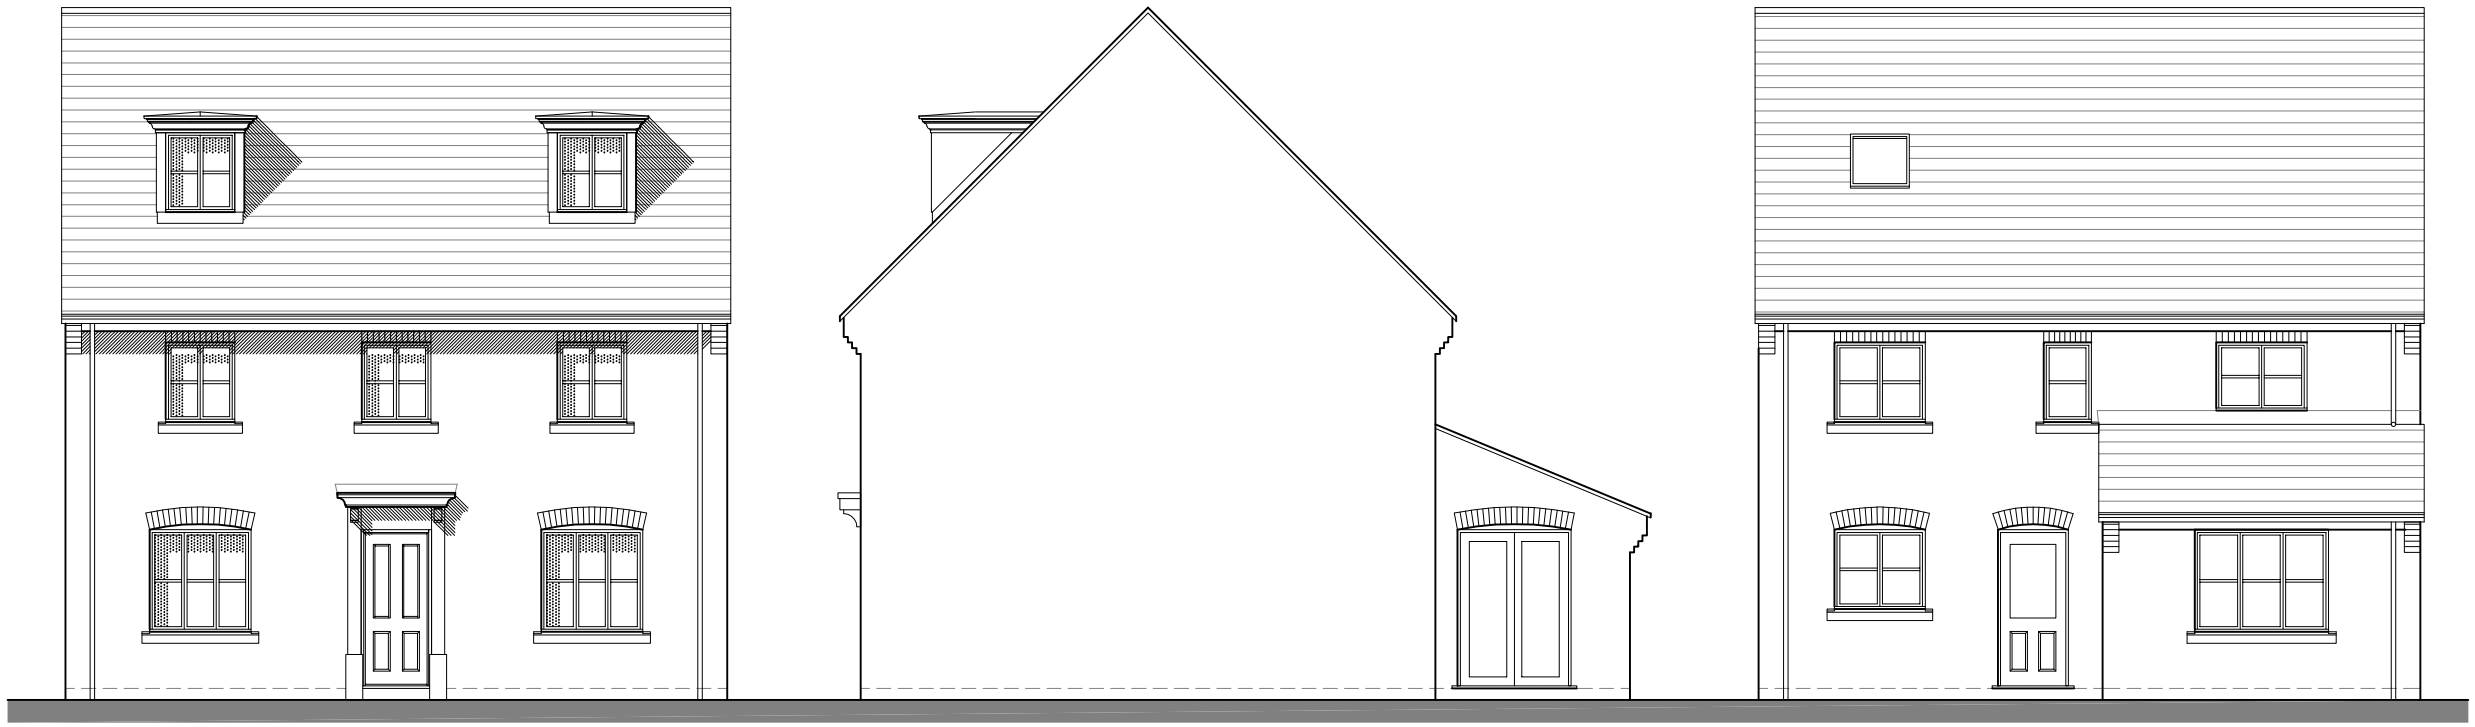

Front Elevation

Side Elevation

Rear Elevation



Side Elevation

TETLOW KING ARCHITECTS & URBAN DESIGNERS

Lone Barn Studios, Stanbridge Lane, Romsey, Hampshire SO51 0HE Tel: (01794) 517333 Fax: (01794) 515517 Email: mail@tetlowking.co.uk

Project

Breach Farm - 5 Units
Earl Shilton
Bloor Homes (Measham)

Title

Plot 78
Elevations

| Scale | Date | Drawn | Checked | Job No. | Drawing. No. | Revision |
|---|---|---|---|---|---|---|
| 1:100 | 06/07 | RT | MP | PL081205 | P78e | |