


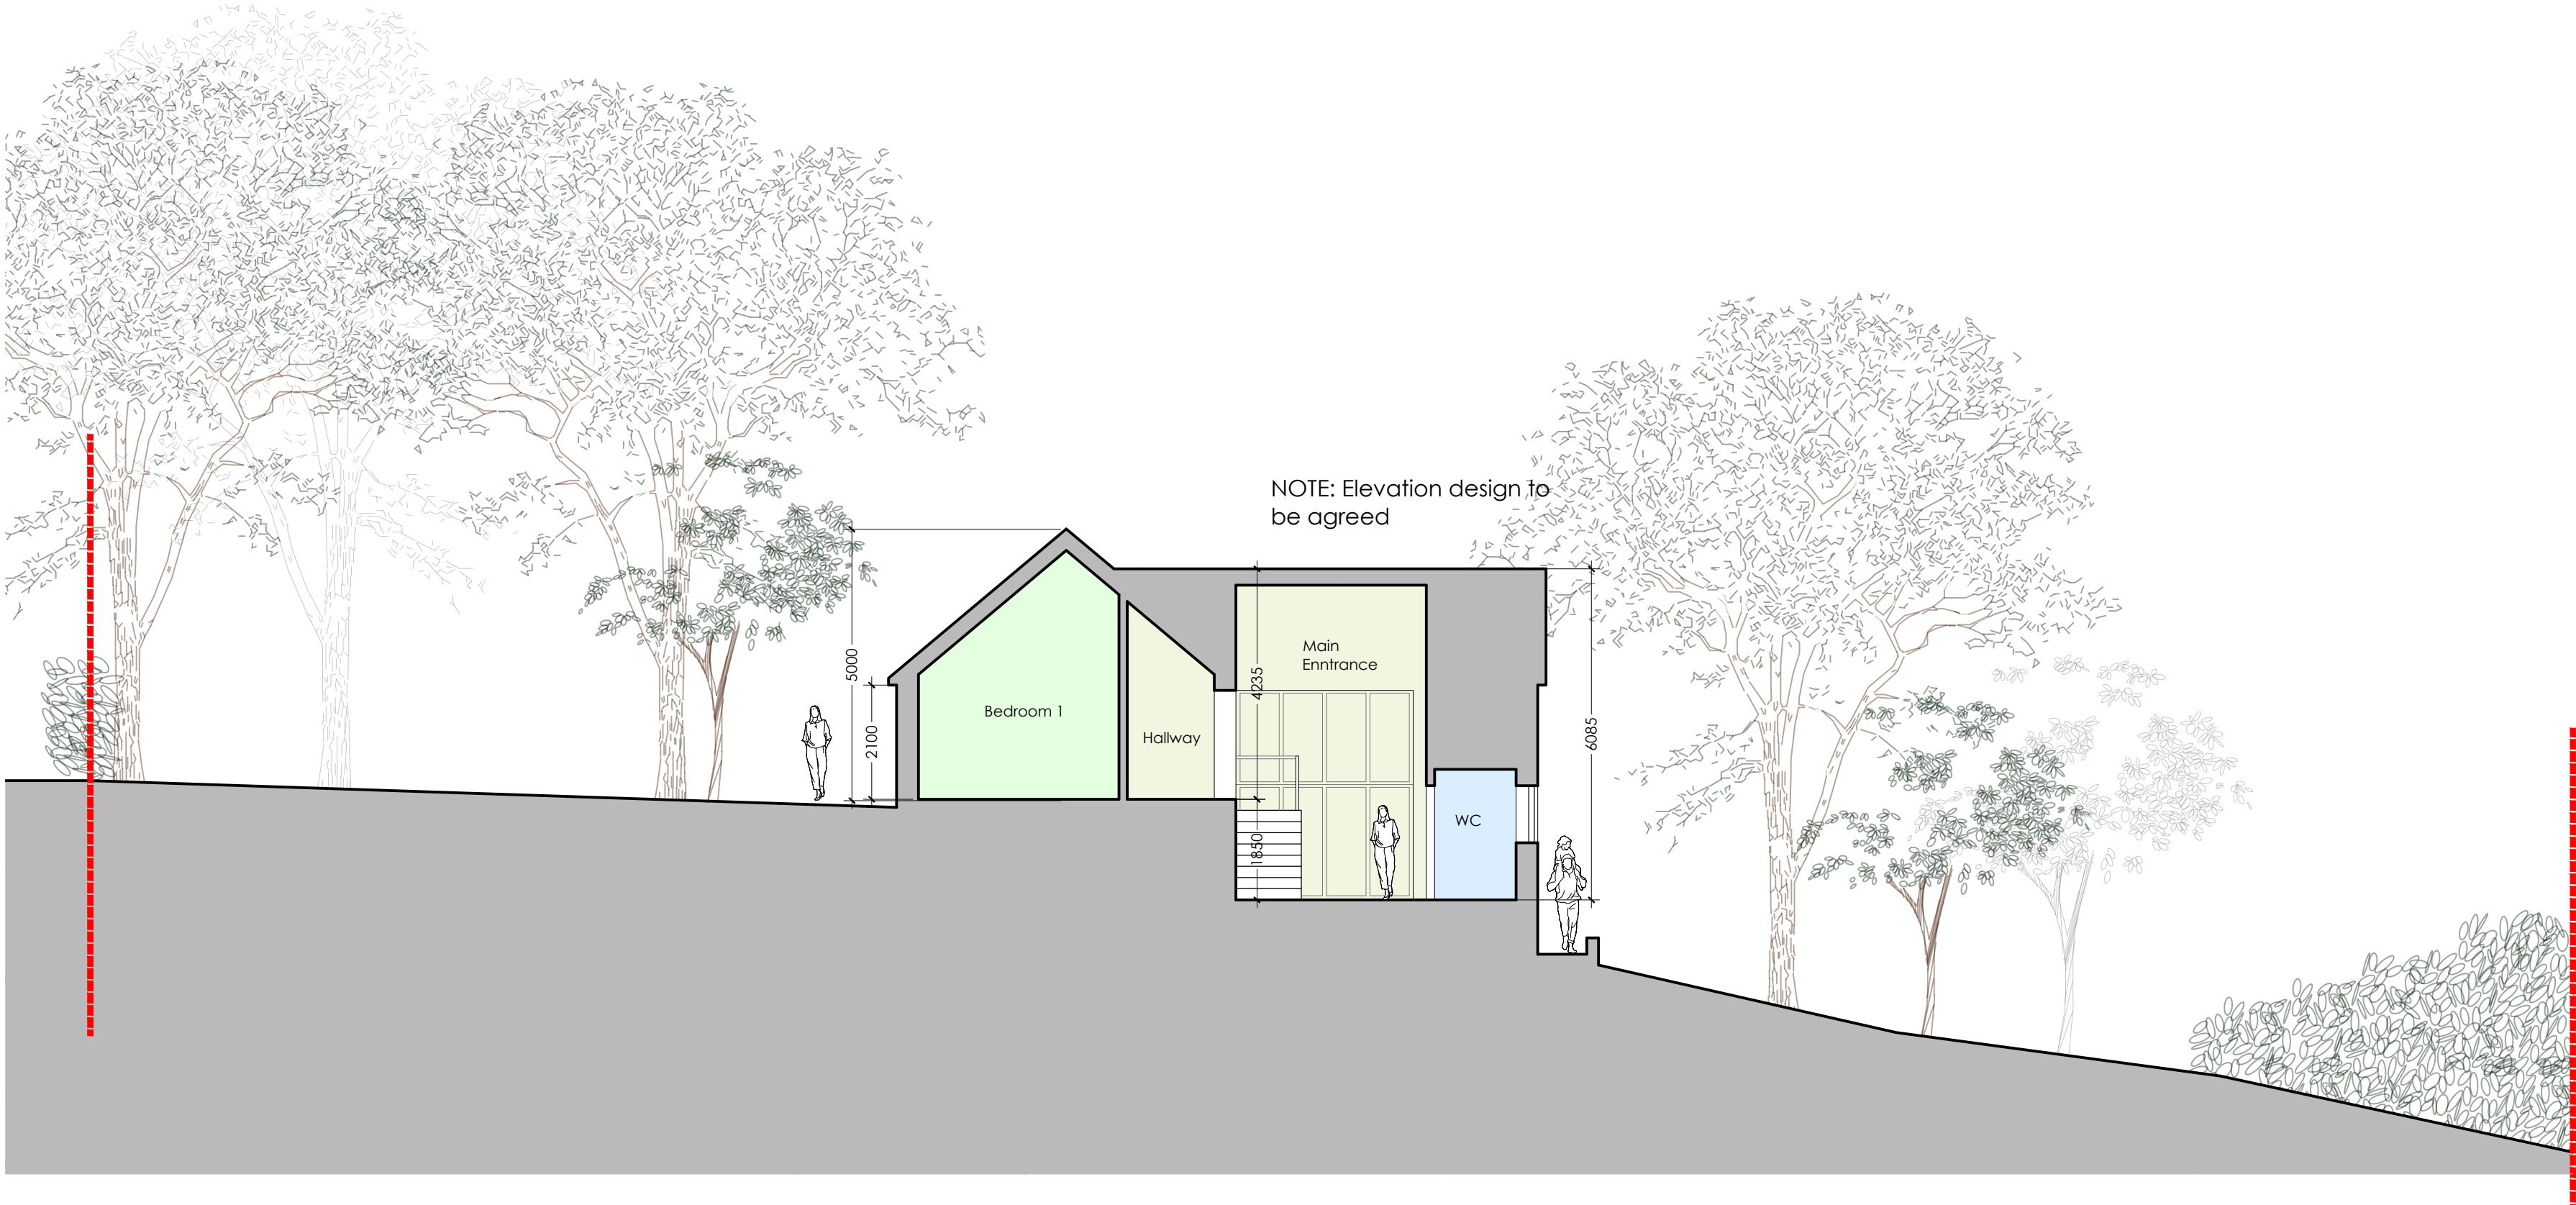

Site Section BB



Site Section CC

OUTLINE
PLANNING

KEY			
	New wall hatch		
	Circulation		
	Kitchen / bathroom		
	Habitable rooms		
	Storage		

Rev.	Date	Drawn	Note
SMARTTECH DESIGN			
T: 01664 373056 / 07723 385746 E: info@smarttechdesign.co.uk Sarah Miodowski trading as SMARTTECH Design			
Project: Proposed New Dwelling Little Lane Desford For Mr. G. Warren			
Drawing Title: Site Section BB & CC			
Scale: 1:100@A1	Drawn: SM	Status: PLANNING	Date: Oct 2024
Drawing Number: 0105-P02-006			Revision: