

A REFURBISH EXISTING ONE X SET OF INDIVIDUAL LETTERS FINISHED GOLD. TO BE ILLUMINATED BY NEW TROUGH LIGHT.

B REPLACE EXISTING LANTERNS WITH UP/DOWN LIGHTS
SIZE. 0.6m x 0.15mm. H.A.G. 1.7/1.8m.

UP / DOWN LIGHTS (LT1)




Aluminium precision engineered wall light.
Height 155mm
Width 60mm
Projection 115mm
50 Watt

C ONE X SET OF HALO ILLUMINATED LETTERS. FINISHED GOLD WITH BLACK RETURNS.
SIZE. 2.4m x 750mm. H.A.G. 4m.

750mm


COACH &
HORSES

2.4m

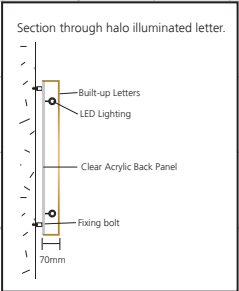

D ONE X SIGNWRITTEN LOGO TO PAINTED RENDER.
SIZE. 1.2m x 1200mm. H.A.G. 4.8m.

1200mm

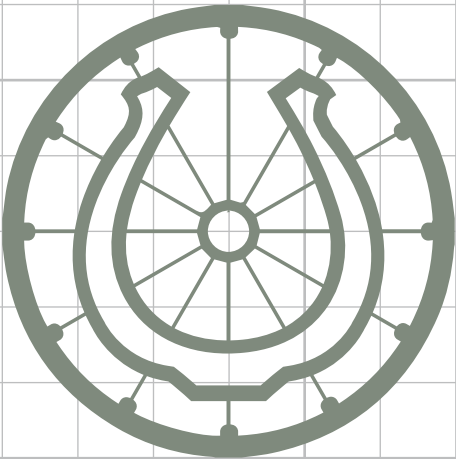

1.2m

Menu Case

Fixing bolt

60mm

E ONE X A3 LANDSCAPE POSTER CASE WITH PRINTED BACK PANEL.
SIZE. 0.48m x 366mm. H.A.G. 1.5m.

366mm



0.48m

F ONE X POST MOUNTED POSTER CASE TO GARDEN AREA.
SIZE. 1.25m x 908mm. H.A.G. 1m.

908mm



1.25m

G ONE X SET OF SIGNWRITTEN LETTERING TO GABLE END.
SIZE. 2.4m x 2800mm. H.A.G. 3m.

2800mm



2.4m

H ONE X NEW HEADER WITH VINYL LOGO AND HOUSENAME PANEL. ILLUMINATED BY TWO SETS OF UP/DOWN LINOLITES.
SIZE. 1.25m x 1725mm. H.A.G. 3.5m.

525mm



1725mm

1100mm

1.25m

1.1m

0.93m

3mm thick aluminium face Panel with painted background vinyl detail

30mm Aluminium Bullnose Section

Linolite 250mm projection

3mm thick aluminium face Panel with painted background pictorial image

30mm Aluminium Bullnose Section

Linolite 250mm projection

Boot

3.5m to underside

SIGN COLOURS:

PLEASE REFER TO PAINT MANUFACTURER SWATCHES PRIOR TO APPROVAL




F&B CARD ROOM GREEN




F&B STUDIO GREEN




F&B OFF-WHITE No3

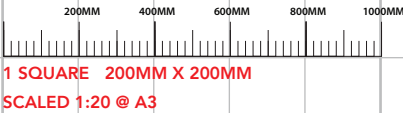


I ONE X FEATURE LANTERN FIXED TO EXISTING BRACKET. FINISHED BLACK.
SIZE. 0.28m x 0.65mm. H.A.G. 2.8m.

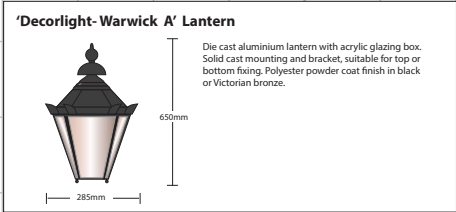

J FIVE X WARM LED FLOODLIGHTS.
SIZE. 0.23m x 0.16mm. H.A.G. 4.7/5.8m.

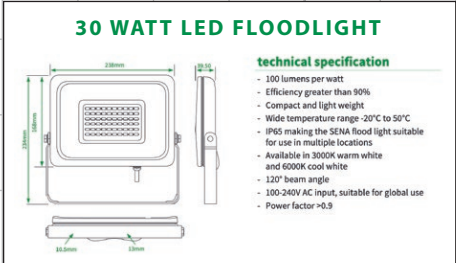

K TWO X SMALL AMENITY BOARDS FIXED TO POST PICTORIAL.
SIZE. 0.7m x 800mm. H.A.G. 2m.

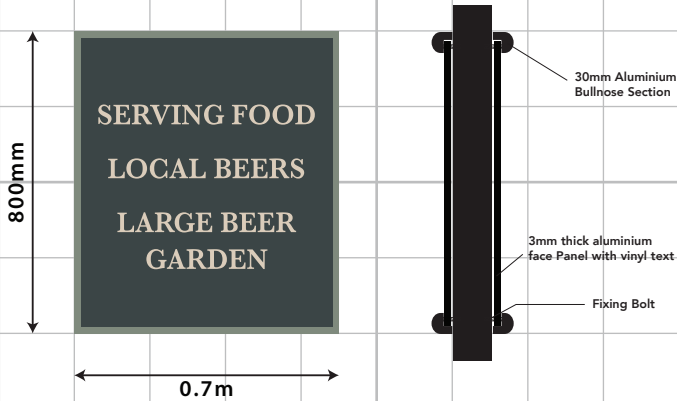

SIGN COLOURS:

PLEASE REFER TO PAINT MANUFACTURER SWATCHES PRIOR TO APPROVAL

F&B CARD ROOM GREEN

F&B STUDIO GREEN

F&B OFF-WHITE No3

200MM




400MM

600MM






800MM

1000MM

1 SQUARE 200MM X 200MM
SCALED 1:20 @ A3

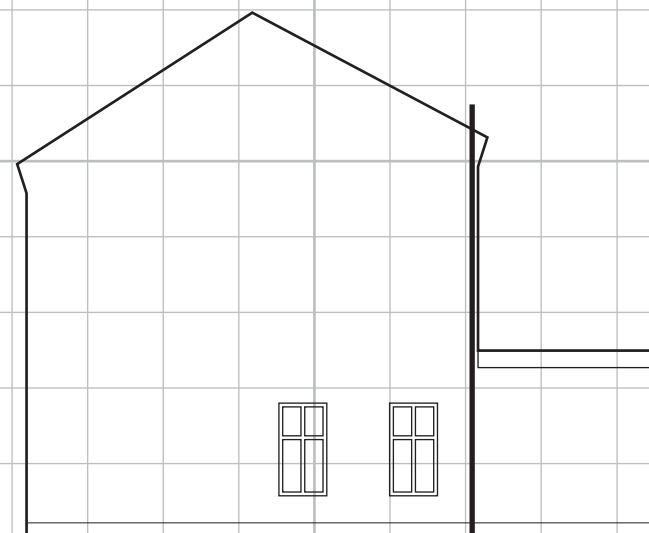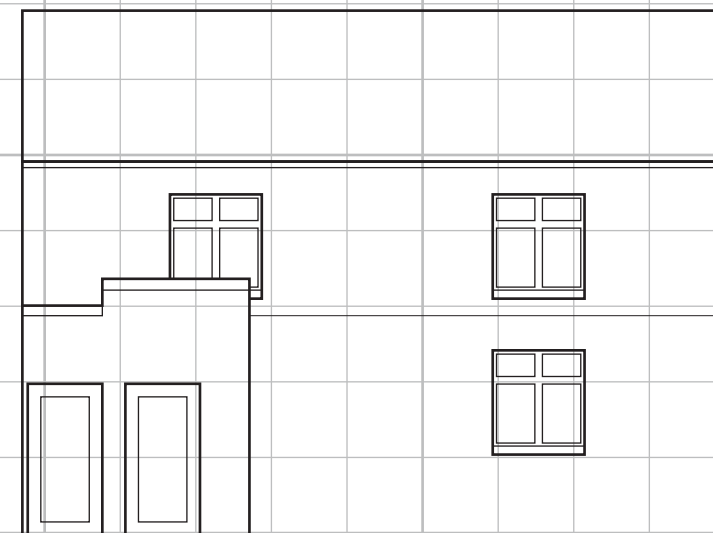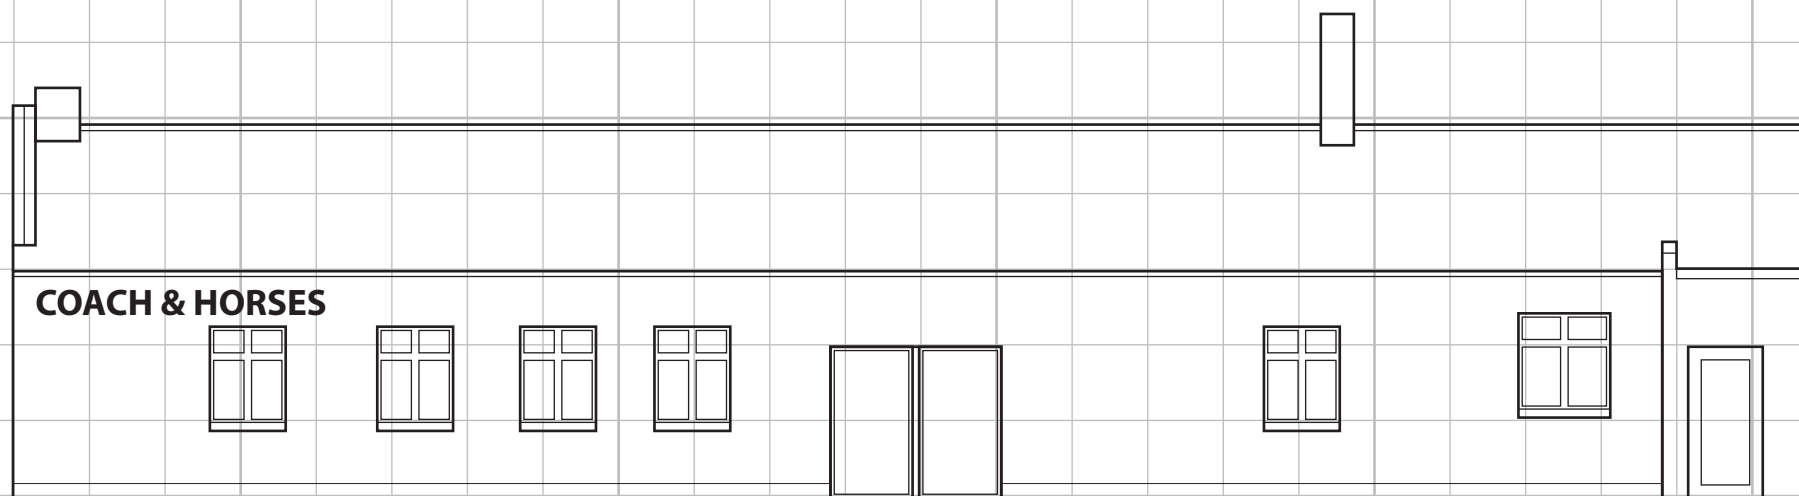

1M 2M 3M 4M 5M
 1 SQUARE 1M X 1M
 SCALED 1:100 @ A3

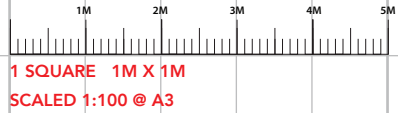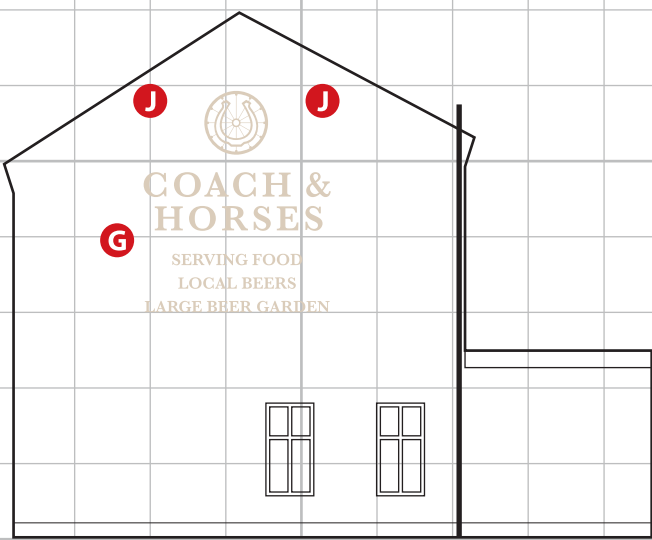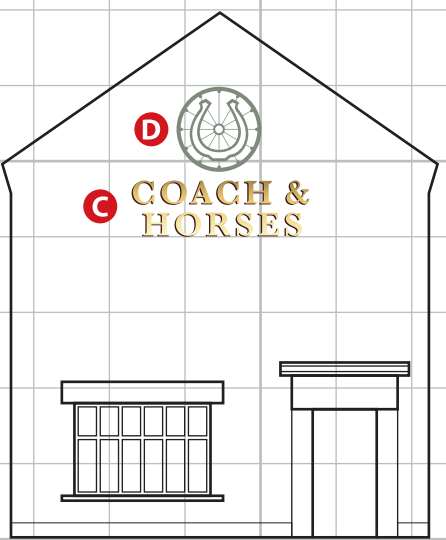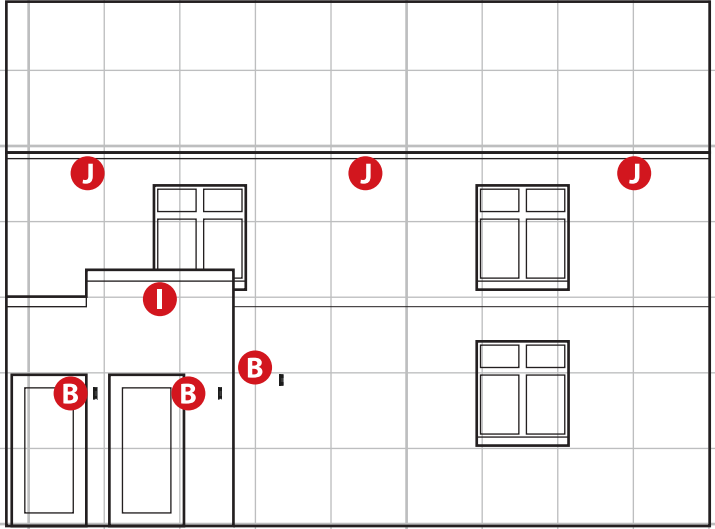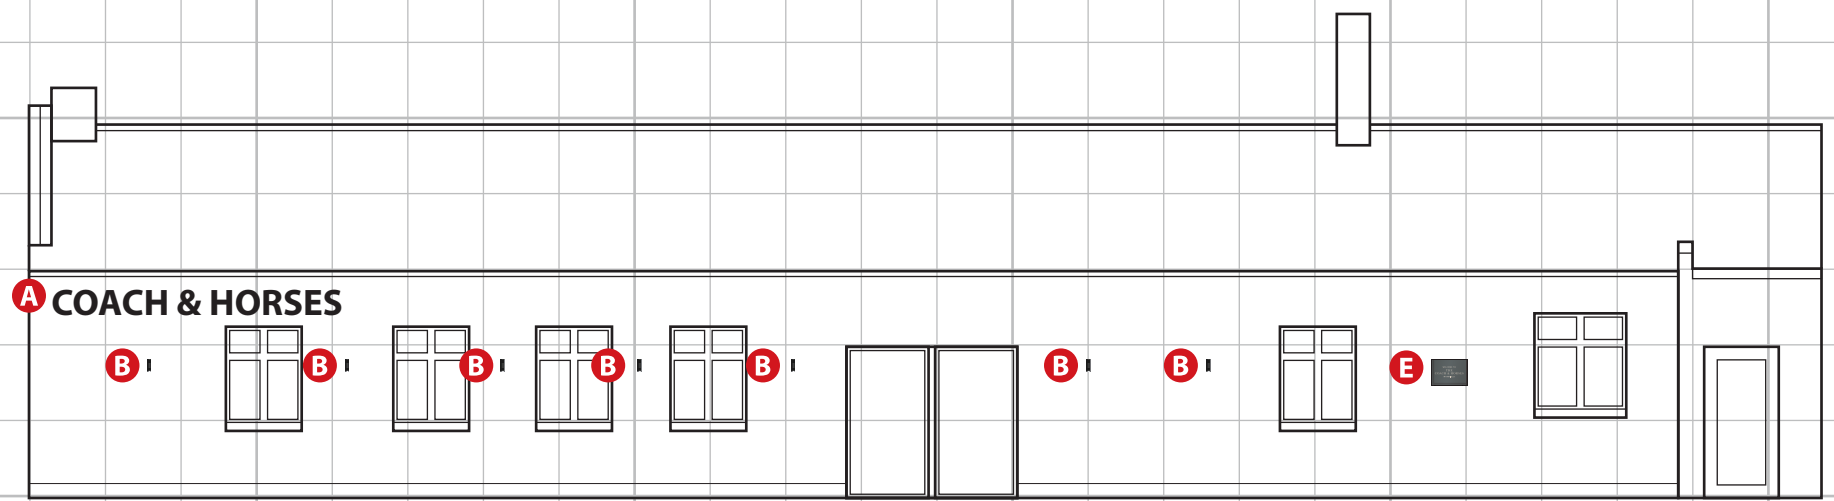



**BUILDING
COLOURS:**

PLEASE REFER
TO PAINT
MANUFACTURER
SWATCHES PRIOR
TO APPROVAL



F&B CARD ROOM GREEN
SOME WINDOWS



F&B RAILINGS No31
RWG



F&B OFF-WHITE No3
RENDER, SOME WINDOWS



PROPOSED ELEVATIONS

