


Location Plan

Site Address: The Coach And Horses, 196, Leicester Road, Field Head, Markfield, LE67 9RF

Date Produced: 24-Oct-2024

Scale: 1:1250 @A4

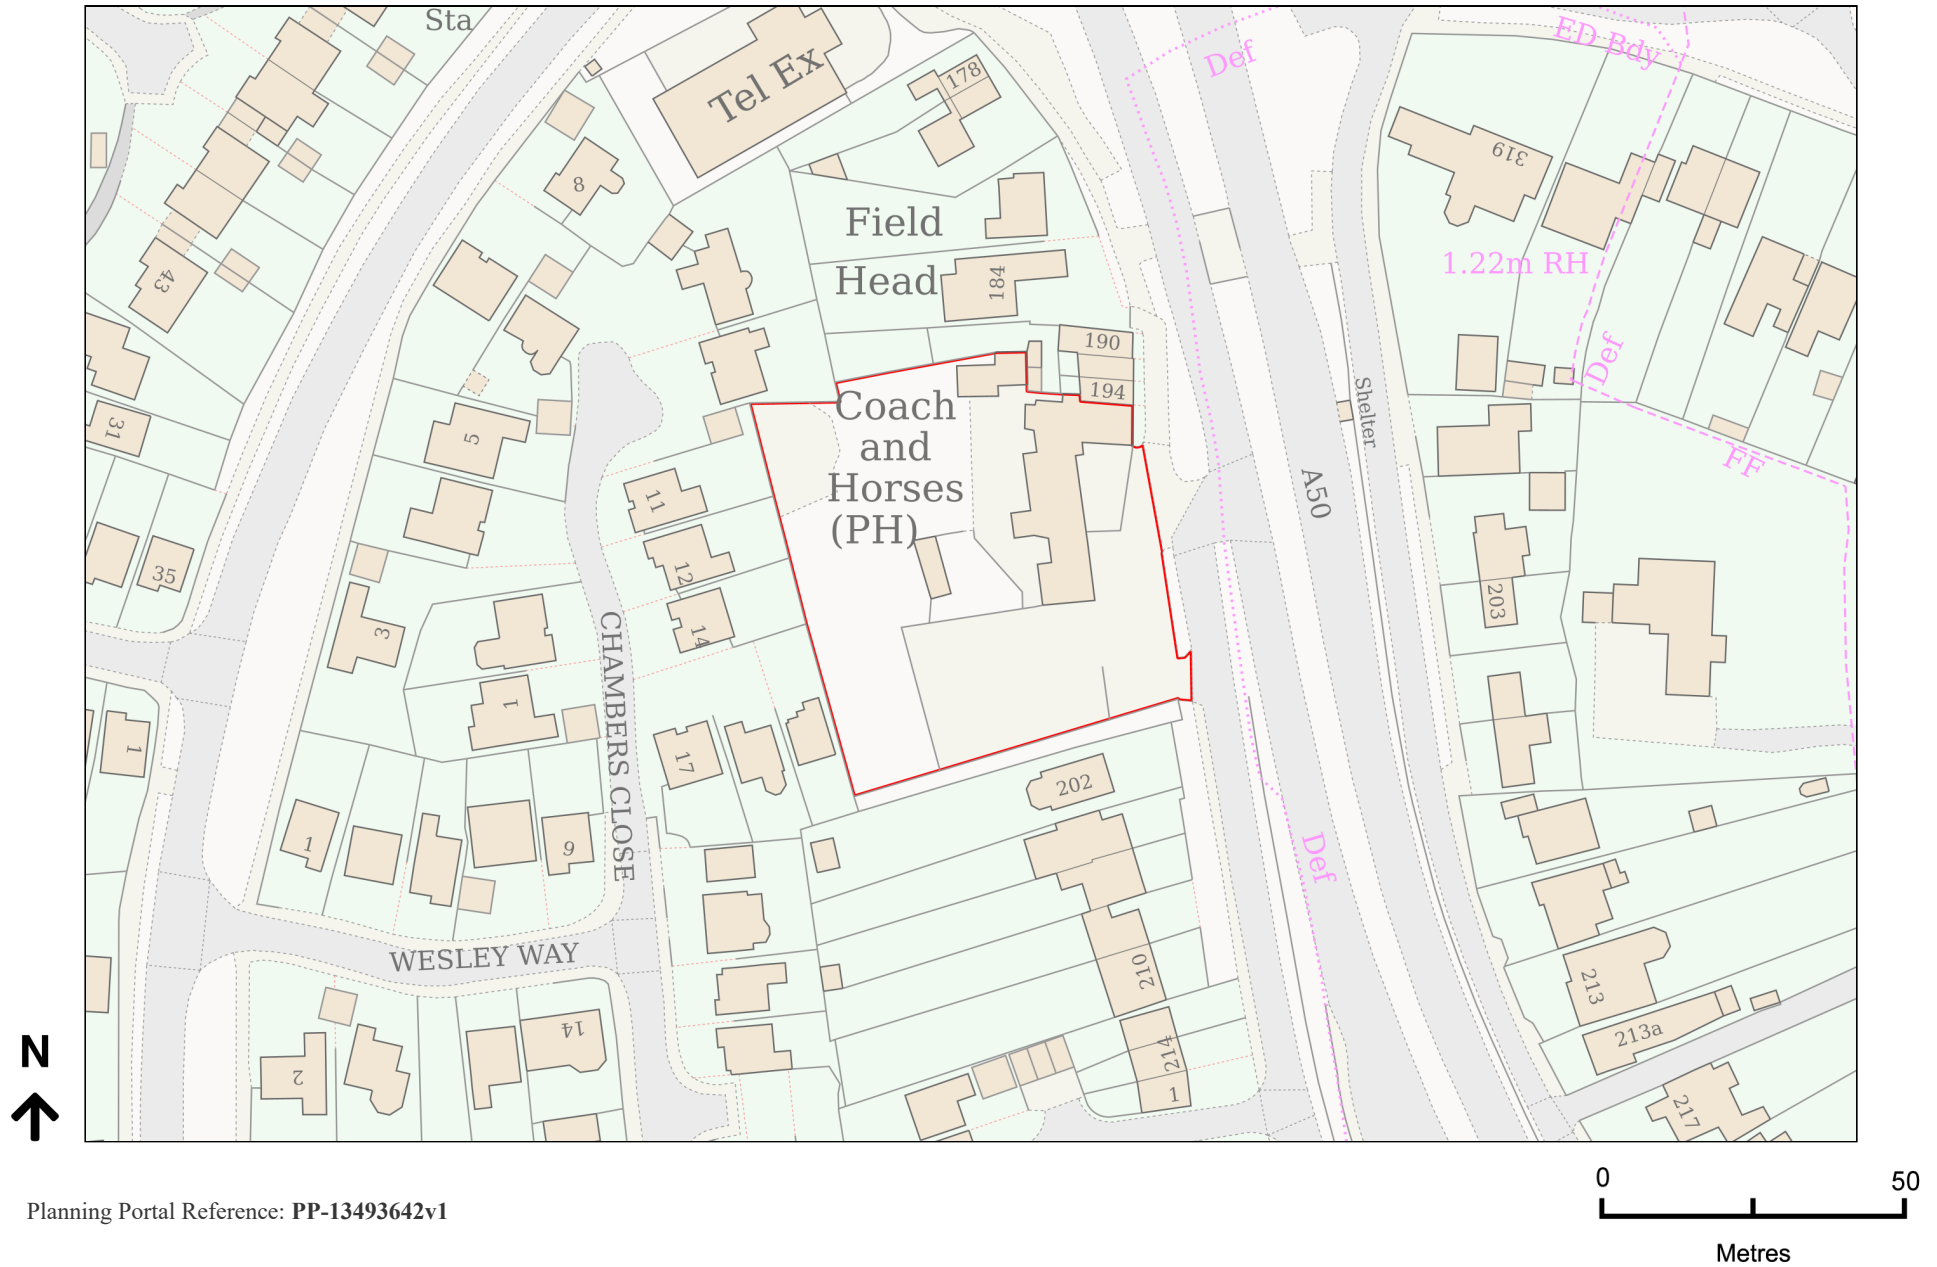

Planning Portal Reference: PP-13493642v1