


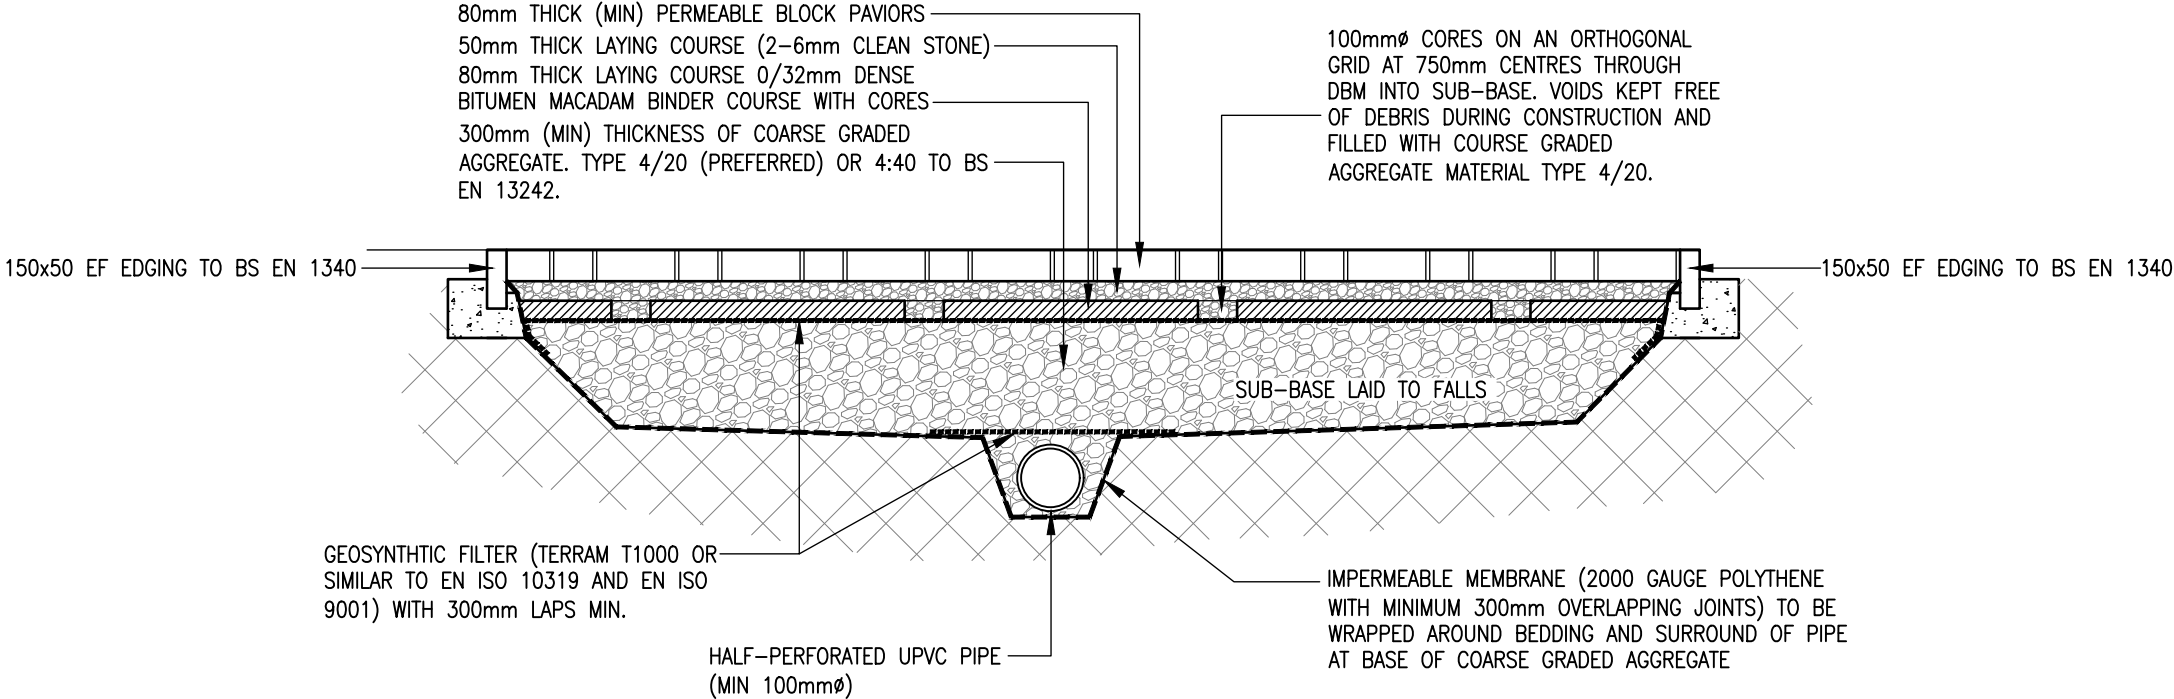

TYPICAL TANKED PERMEABLE BLOCK PAVING CONSTRUCTION DETAIL



T 01164 829032
E contact@ridnic.co.uk W www.ridnic.co.uk
A 4 Pear Tree Business Park, Desford Lane, Ratby, LE6 0PG
Company registration number: 10827228



PROPOSED RESIDENTIAL DEVELOPMENT AT
LYCHGATE LANE,
BURBAGE

PERMEABLE BLOCK
PAVING CONSTRUCTION
DETAIL

DRAWN CM	DATE 22-10-2024	PURPOSE OF ISSUE ☐ PRELIMINARY ☒ APPROVAL ☐ CONSTRUCTION
SCALE 1/20	SIZE A3	
DWG NO. E323-40-30		REV. -