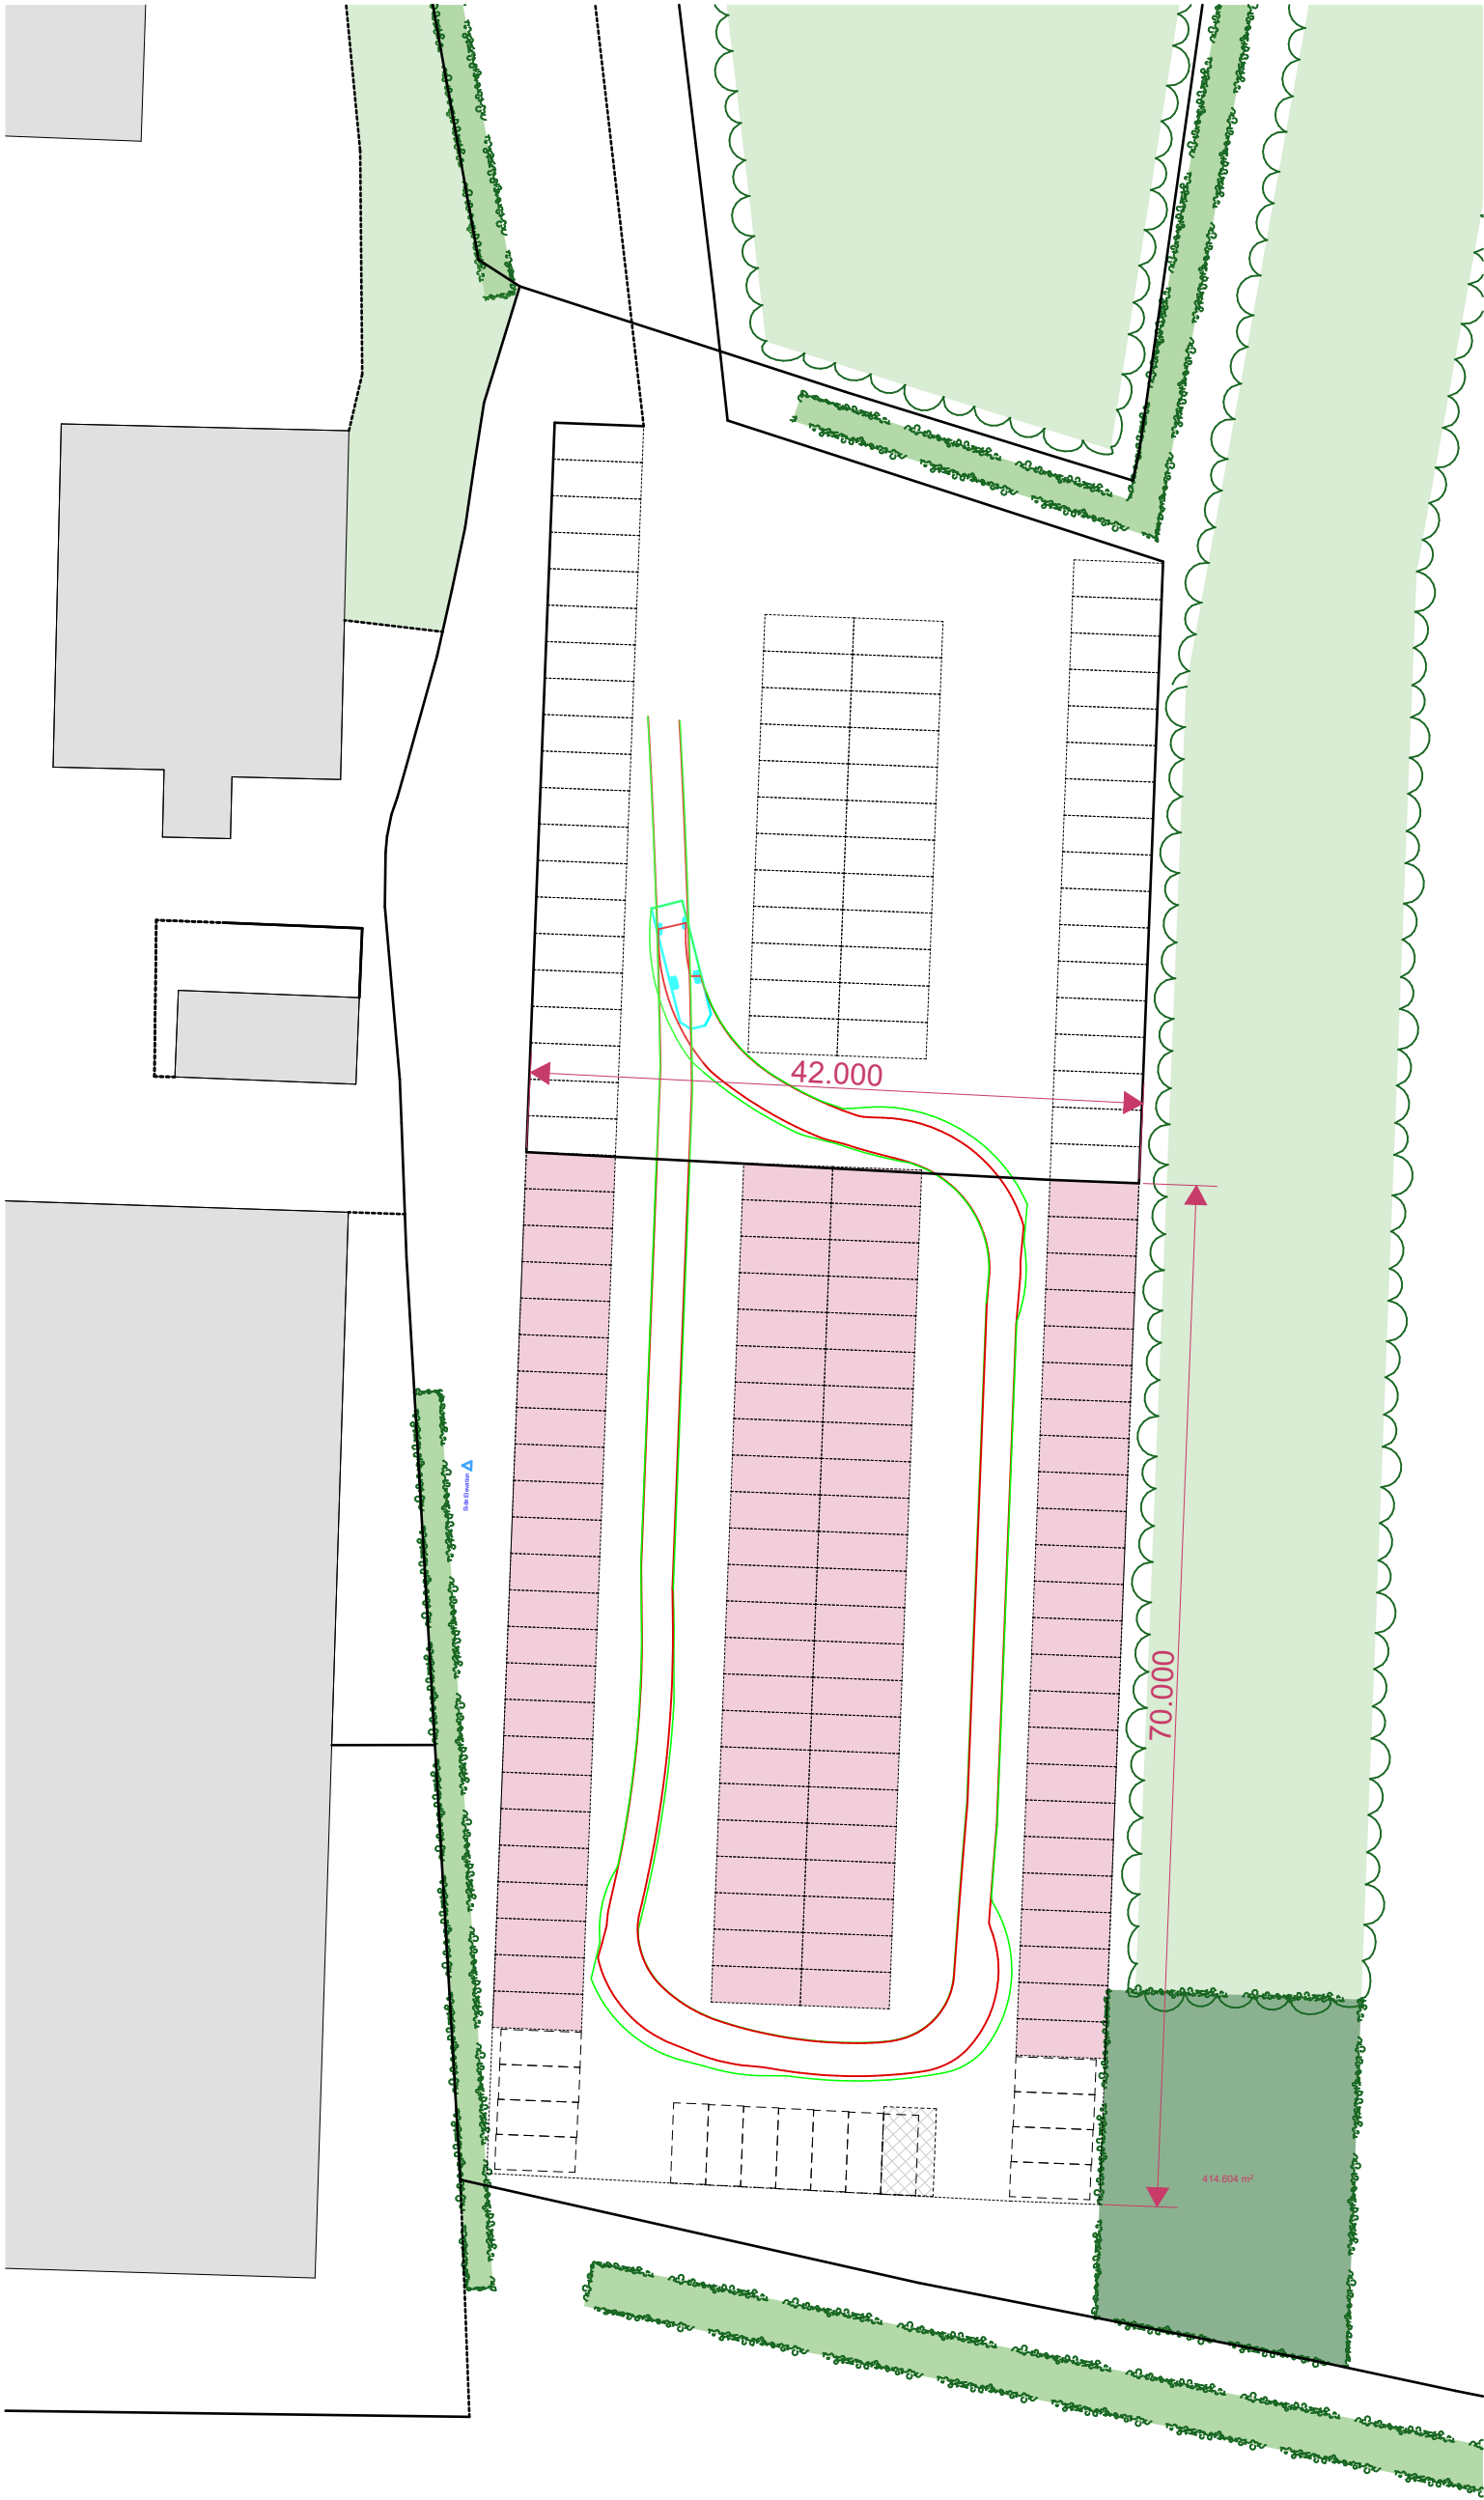


DB32 Fire Appliance
Overall Length 8.680m
Overall Width 2.180m
Overall Body Height 3.452m
Min Body Ground Clearance 0.337m
Max Track Width 2.121m
Lock to lock time 6.00s
Kerb to Kerb Turning Radius 7.910m

The Rural PlanningCo

Millridge Farm, Parsons Lane, Hartlebury, Worcs, DY11 7YQ
www.theruralplanningco.co.uk team@theruralplanningco.co.uk

Client

Mr T Sinnott

Project

Ivy House Farm

Bosworth Road
Nuneaton
CV13 6LW

Project Description

Change of Use

Drawing Title

Planning - Fire Truck Tracking

Drawn by: NA Checked by: SM / IG
Date: July 2025 Date: July 2025

Layout ID Drawing Scale Revision
J1008911-12 1:500 @ A3 Portrait A