


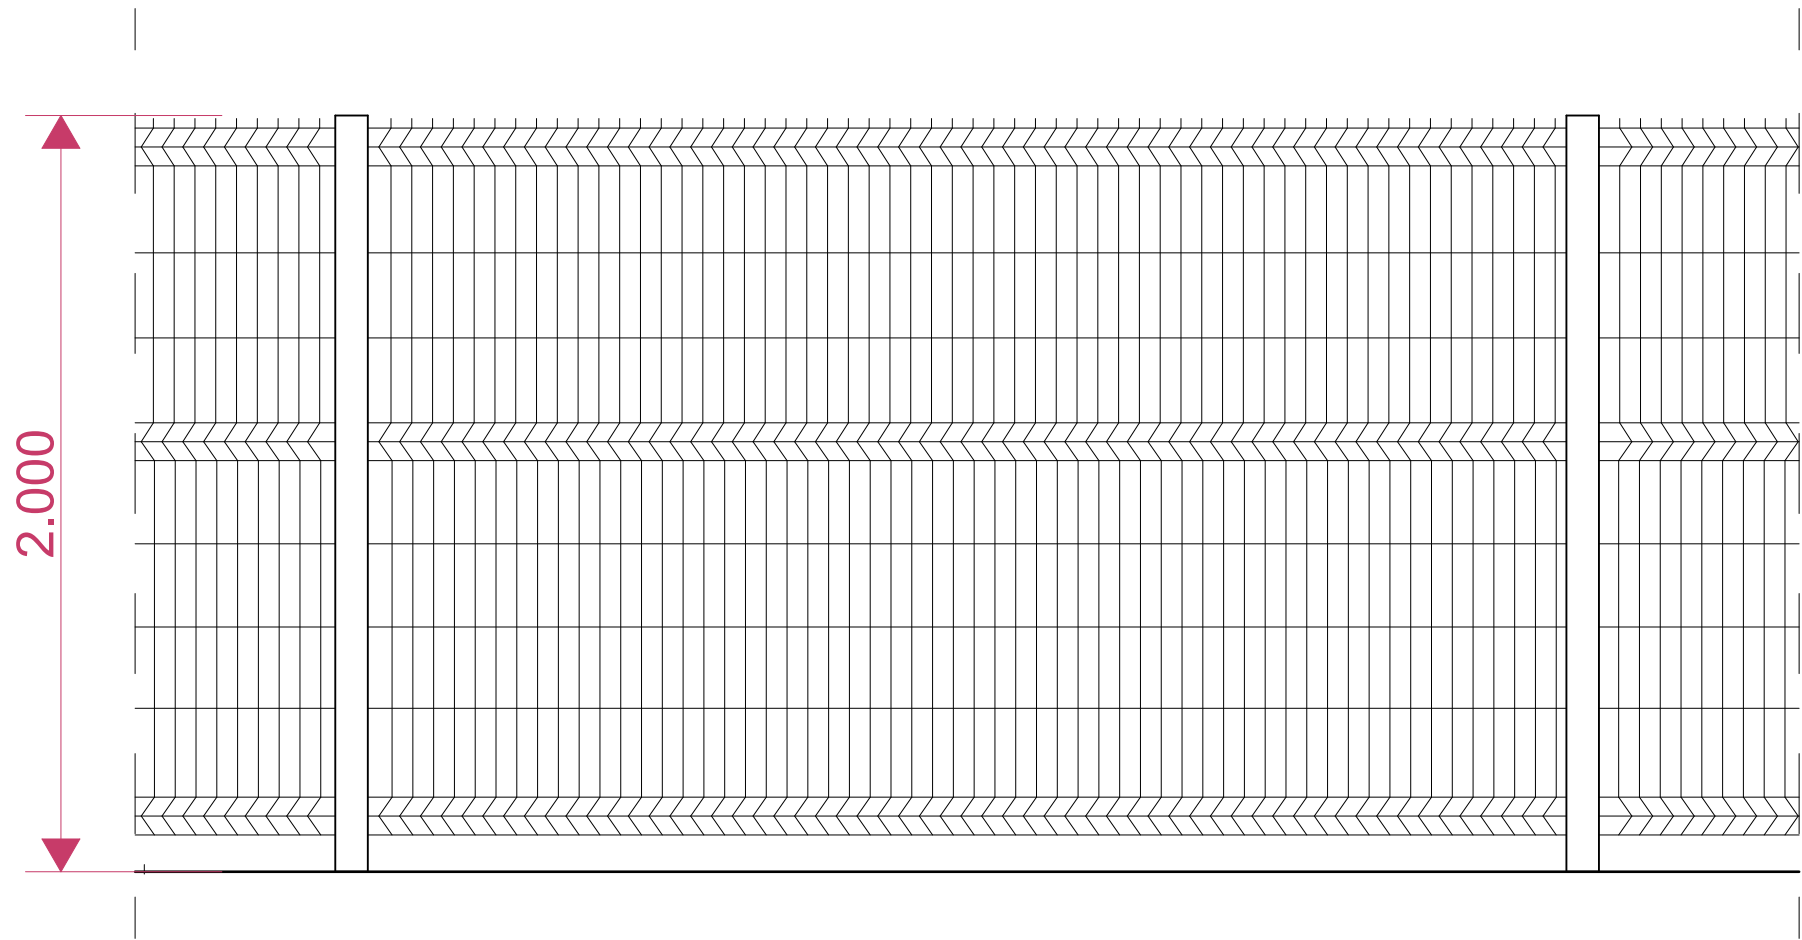

The Rural
PlanningCo

Millridge Farm, Parsons Lane, Hartlebury, Worcs, DY11 7YQ
www.theruralplanningco.co.uk team@theruralplanningco.co.uk

Client

Mr T Sinnott

Project

Ivy House Farm

Bosworth Road
Nuneaton
CV13 6LW

Project Description

Change of Use

Drawing Title

Planning - Fencing Detail

Drawn by: **NA** Checked by: **SM / IG**
Date: **June 2025** Date: **June 2025**

Layout ID Drawing Scale Revision
J1008911-14 1:20 @ A3 Landscape