



Proposed Dropped Kerb - 29 Riverside Close, Sheepy Magna

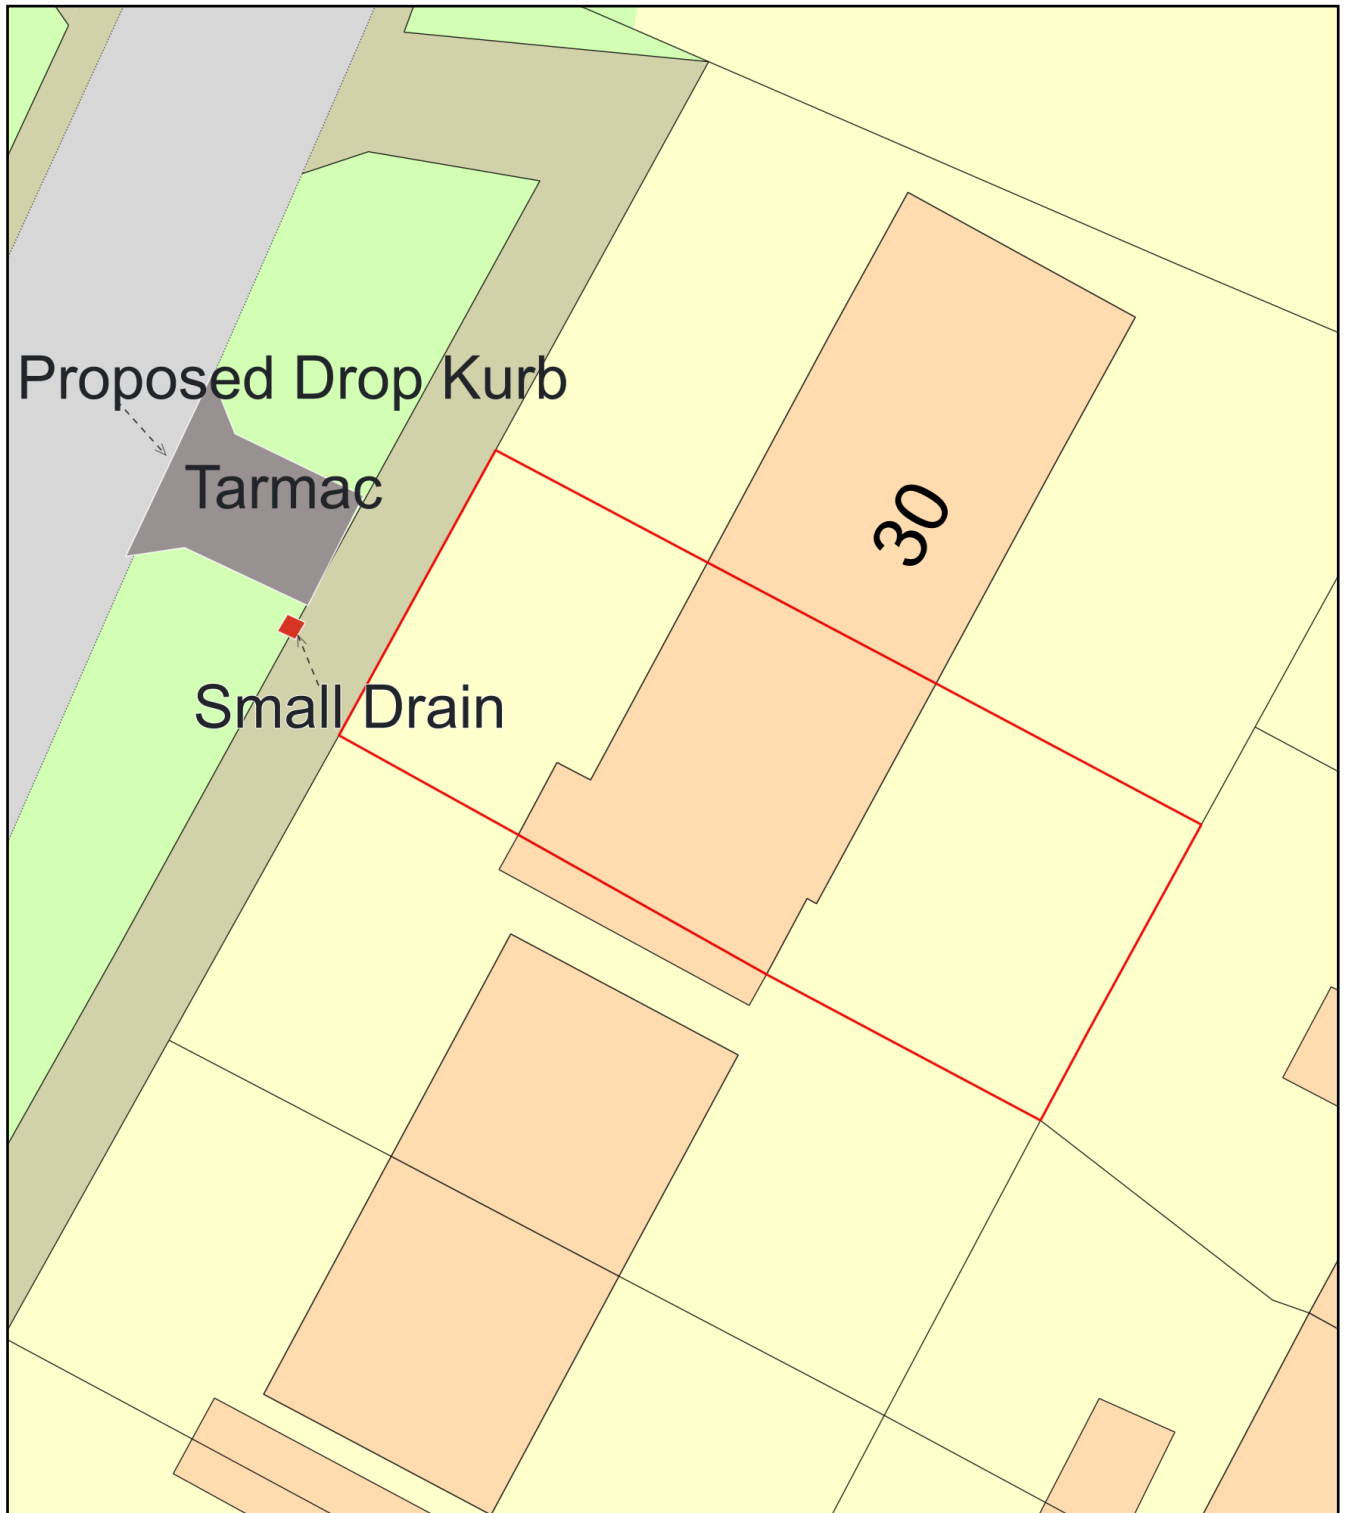

0 10
Metres

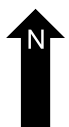

Plan Produced for: HBBC Planning

Date Produced: 02 Nov 2023

Plan Reference Number: TQRQM23306115743331

Scale: 1:200 @ A4