



Basalte Black brick with black mortar. Fixed to existing concrete using brick angle support system.

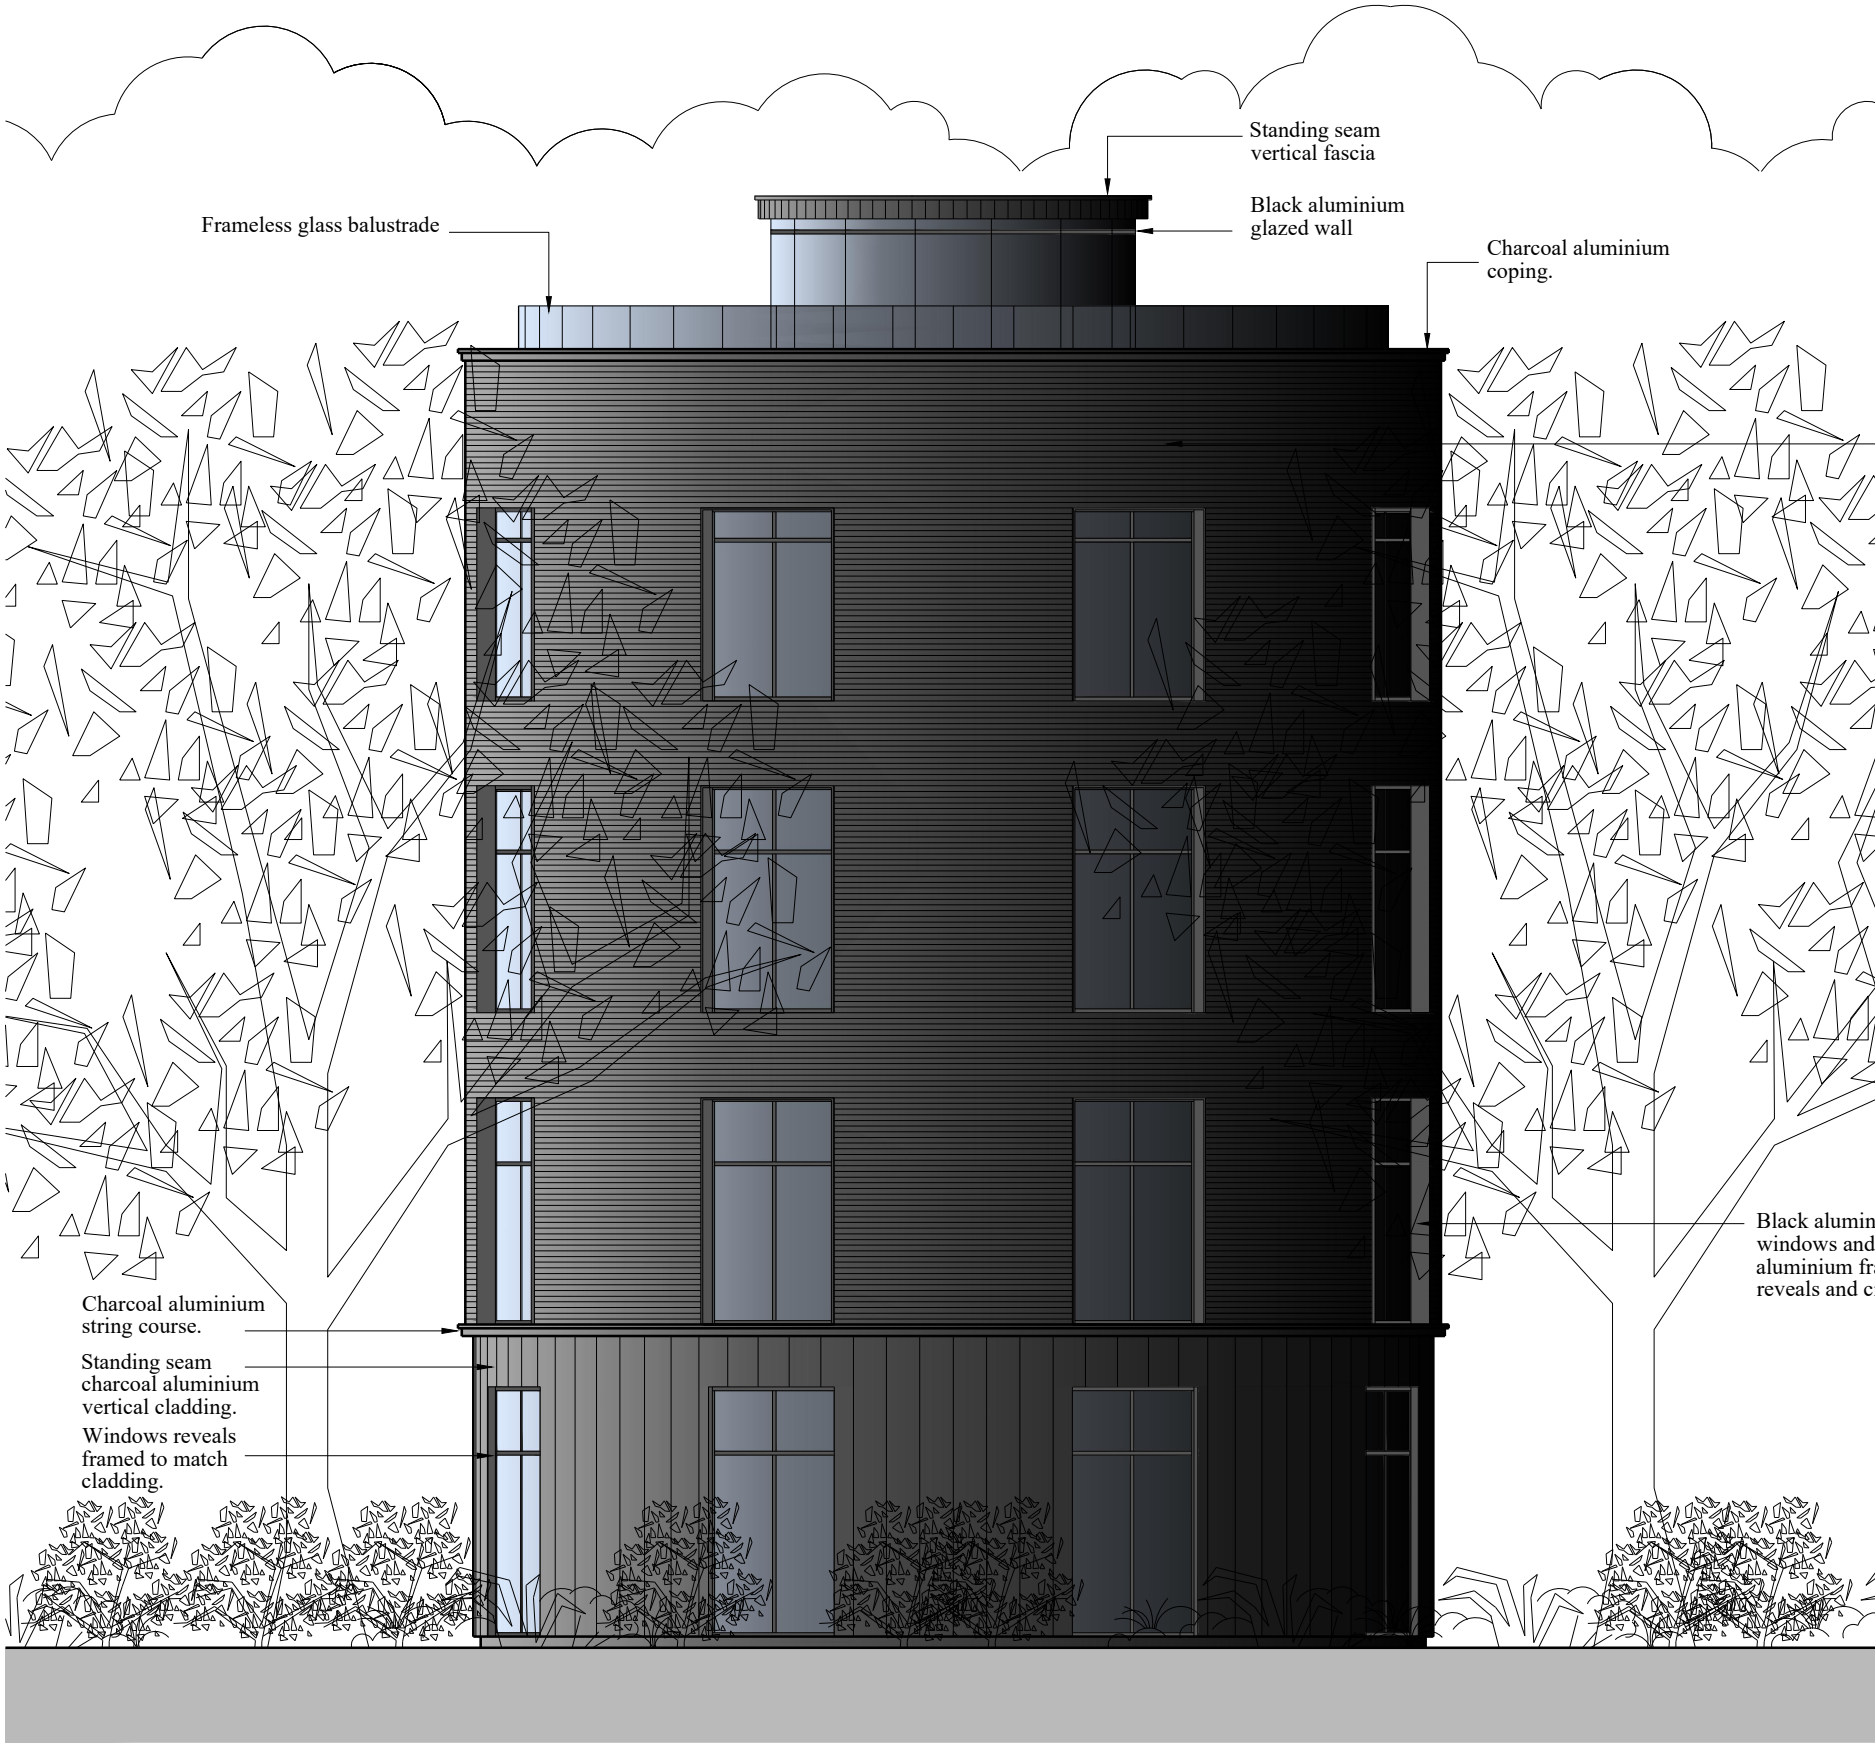

Basalte Black brick.

Black aluminium windows and black aluminium framed reveals and cills.

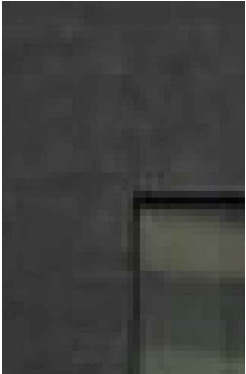

charcoal cladding

 Code 6 Developments Limited 16 Fox's Covert, Fenny Drayton, CV13 6BG mark@code6developments.onmicrosoft.com 01827 721653	CLIENT	MAHENDRA PATEL	This drawing and the building works depicted are the copyright of Code 6 Developments Limited and may not be reproduced or amended except by written permission. No liability will be accepted for amendments made by other persons. Contractor must check and verify all building levels and site dimensions, all sewer invert levels and road levels at connection points prior to start of works. All works to comply with the latest revision of the building regulations.	SCALE	1:100	DATE	NOVEMBER 2023	
	PROJECT	PROPOSED RESIDENTIAL CONVERSION OF EXISTING WATER TOWER, ROE HOUSE LANE, NORTON JUXTA, TWYCROSS, LEICESTERSHIRE DE12 7AP		DRAWN	MWH	STAGE	Planning	
	DRAWING TITLE	MATERIALS		DRAWING NUMBER	1301_12		REV.	