


Issue Status			
Planning			
This drawing is copyright. Only figured dimensions to be worked to.			
Revision		Drawn	Check
A	First Issue	SK	AD
		Date	
		12.10.23	

E-12 ▾

▾ E-11

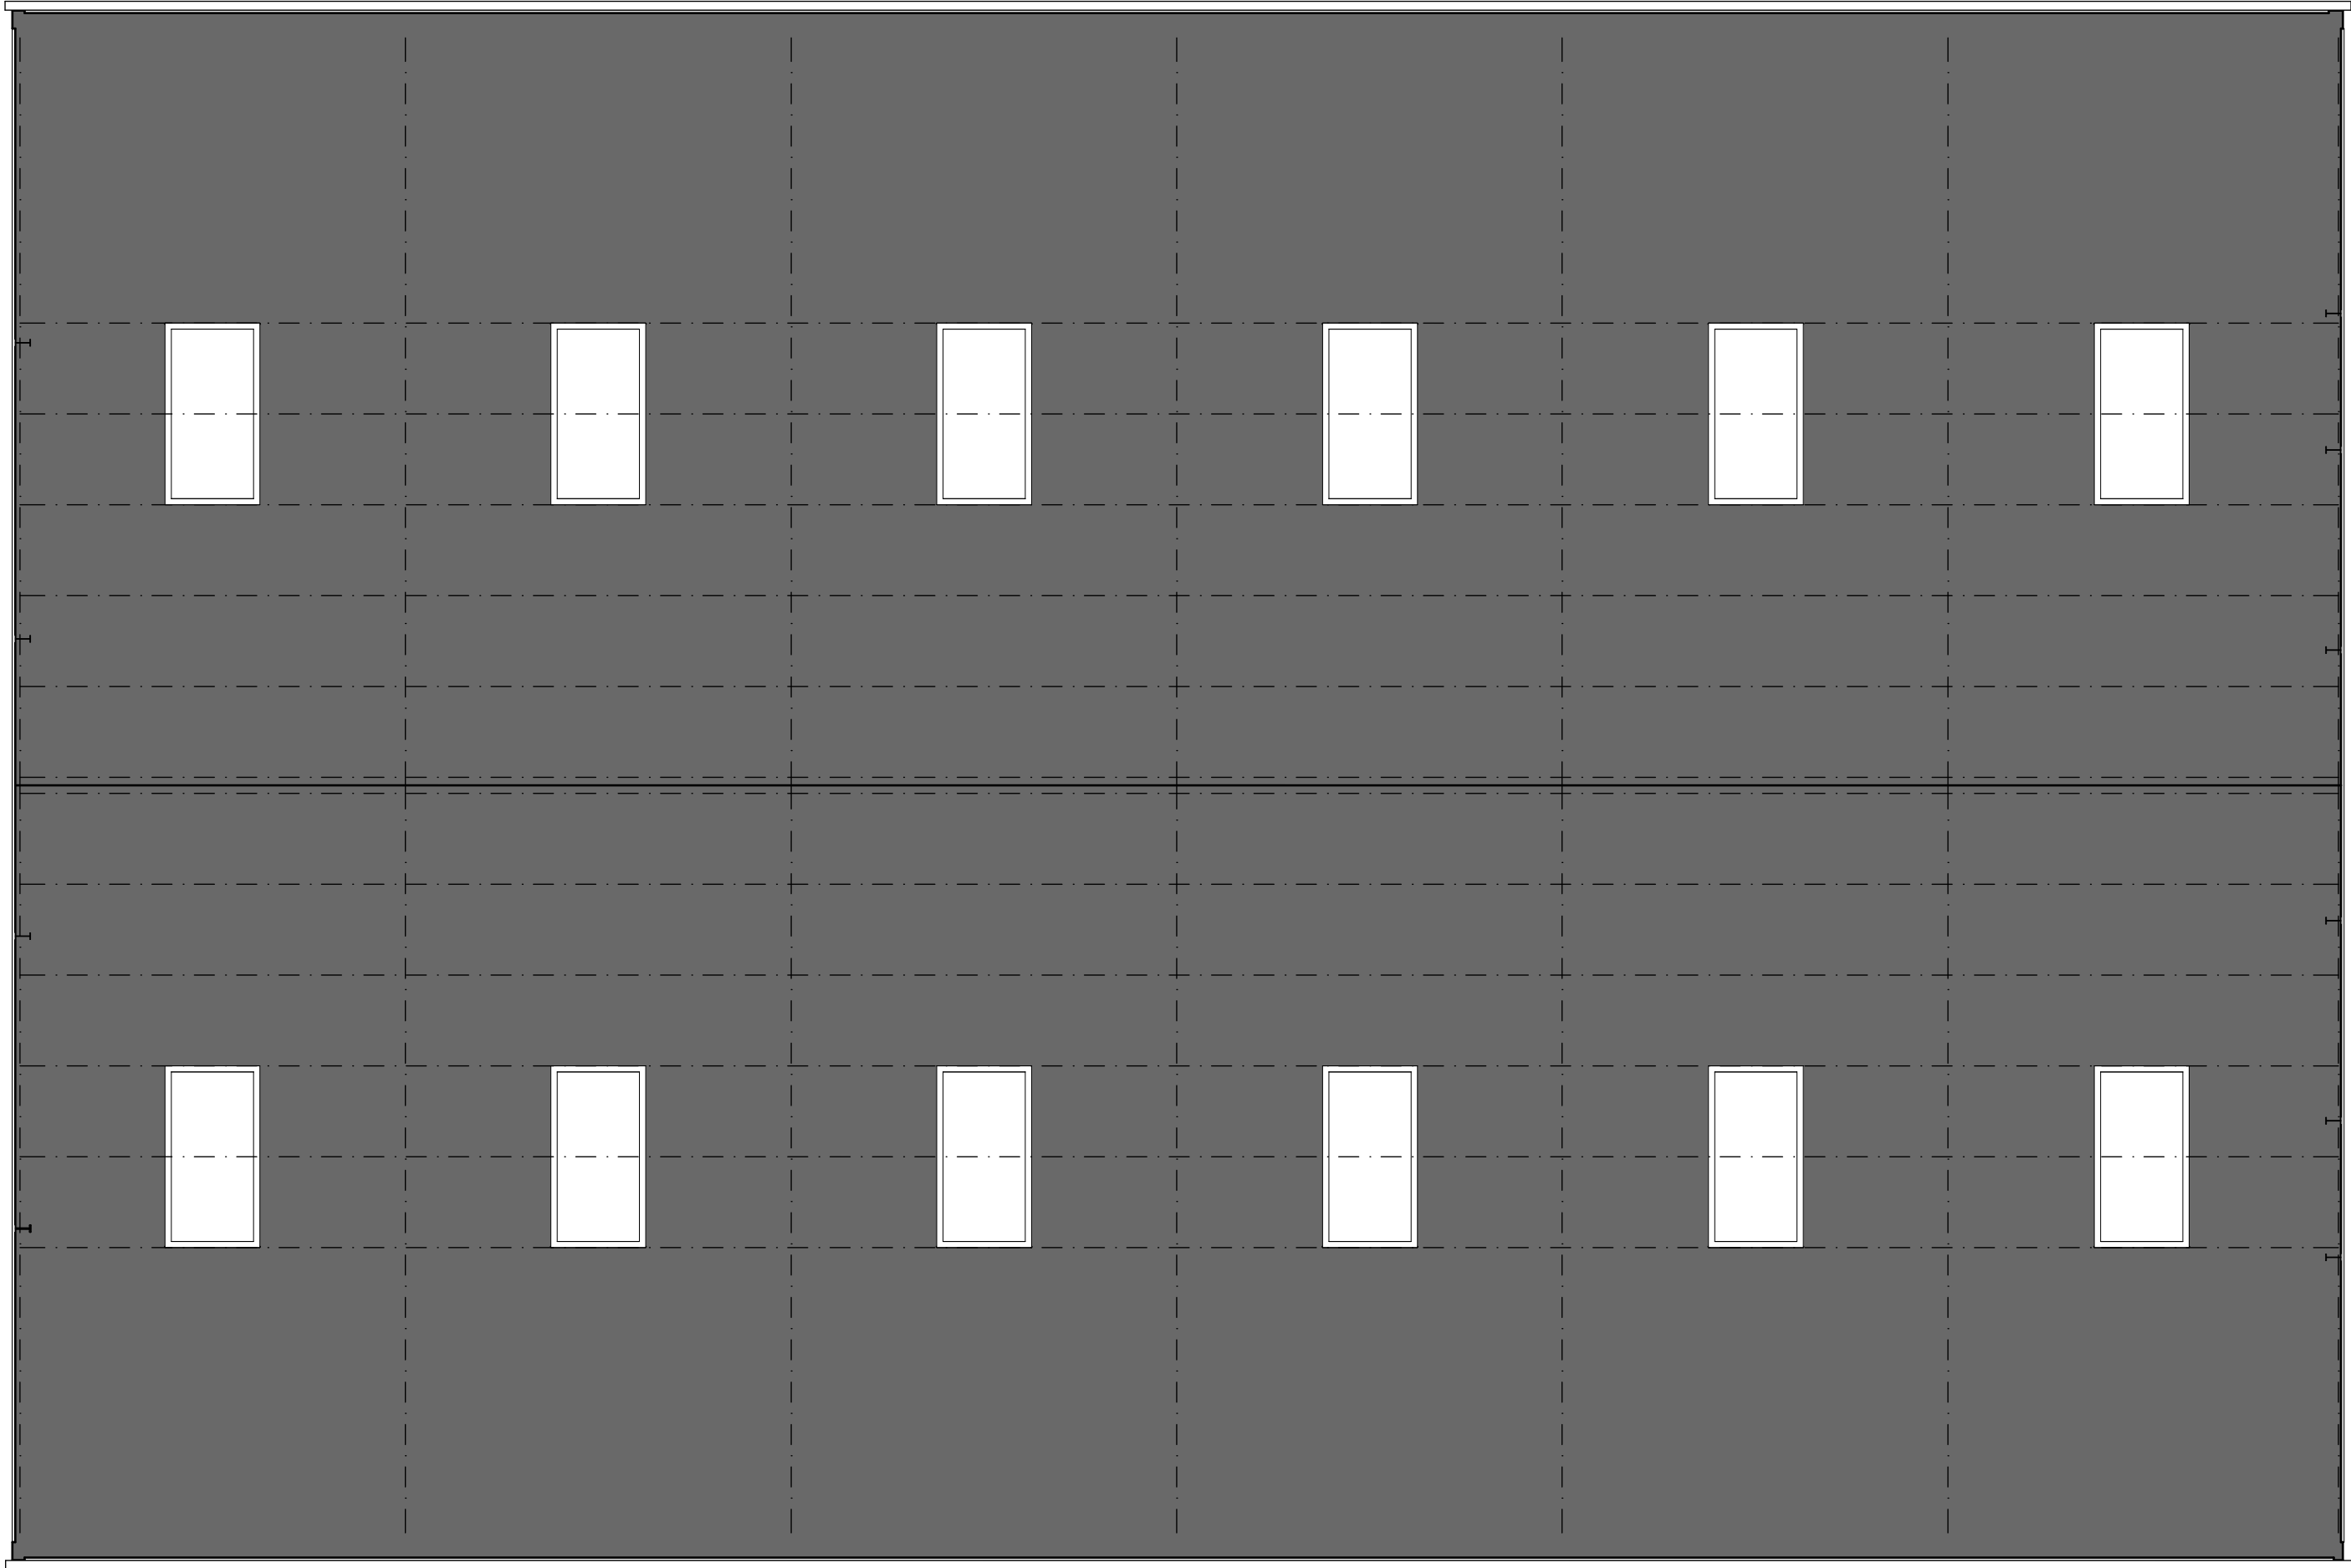


▴ E-13

E-14 ▴

Roof

E-12 ▾

▾ E-11

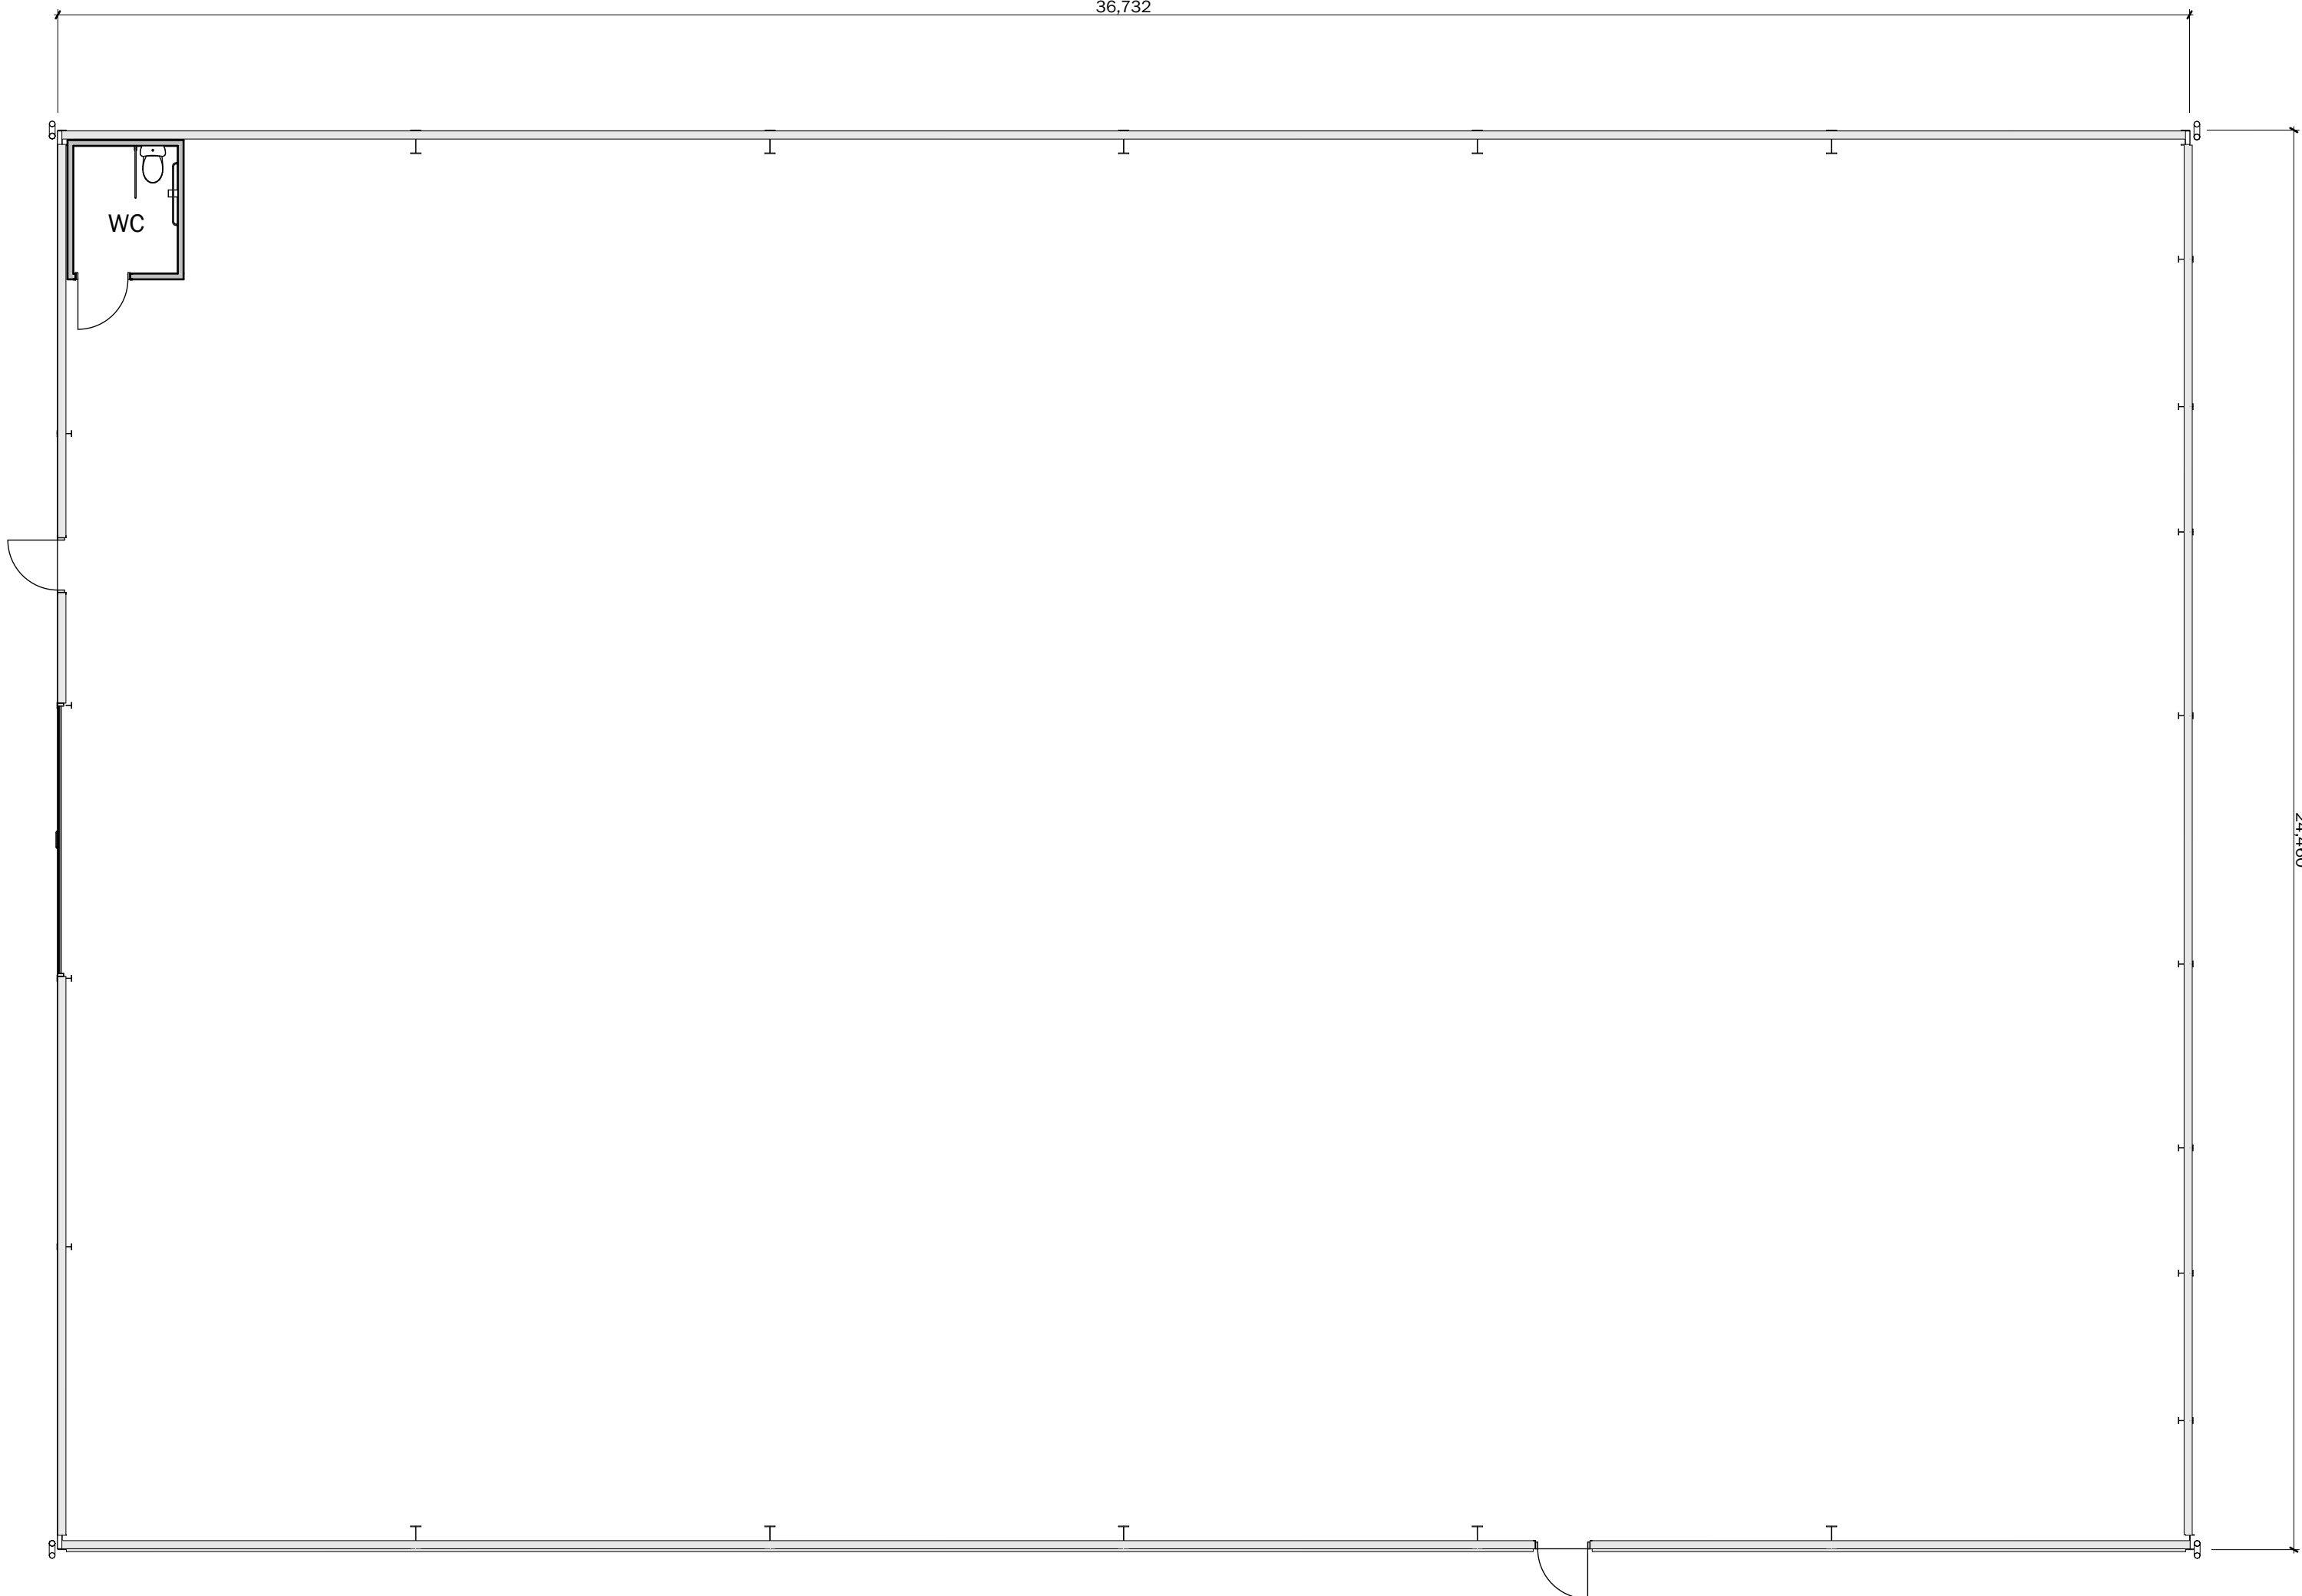

▴ E-13

E-14 ▴

Ground Floor



client		
Williams		
project		
Hill Farm, Fenny Drayton Change Of Use		
drawing		
Barn 1 - Plans as Proposed		
date	scale	@ A1
19.09.23	1:100	
drawn	check	
SK	AD	

BROWN & CO
ARCHITECTURE + PLANNING
www.brown-co.com

Norwich
St Neots

01603 629673
01480 213811

Humber
Lincoln

01482 421234
01522 457800

Registration no: DC302092 Registered in England & Wales

22	108	K0011	P1
----	-----	-------	----