
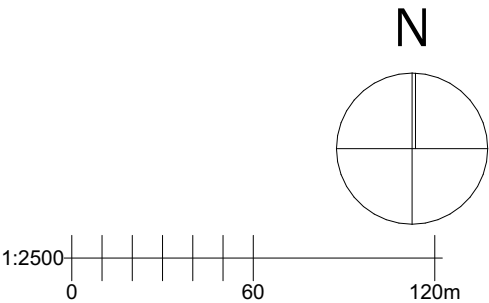


Issue Status			
Planning			
This drawing is copyright. Only figured dimensions to be worked to.			
Revision		Drawn	Check
A		SK	AD
First Issue			12.10.23

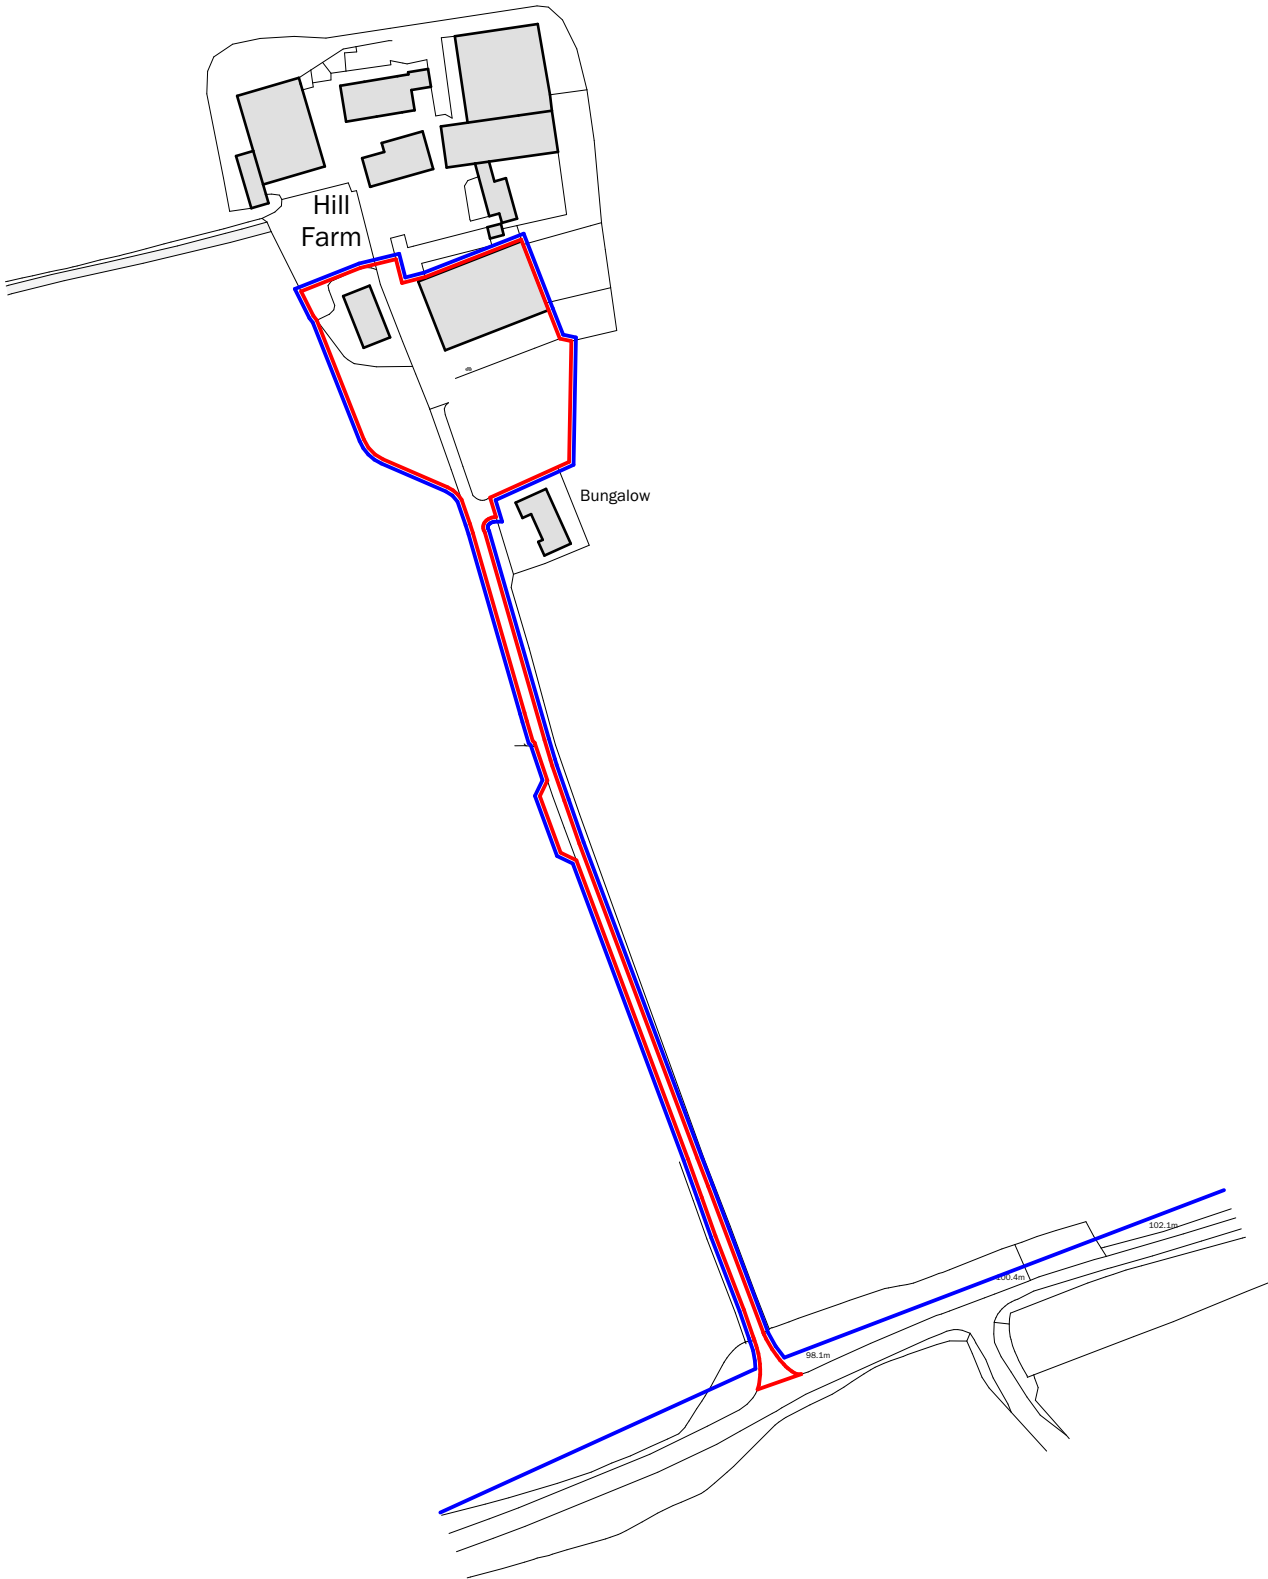

client		
Williams		
project		
Hill Farm, Fenny Drayton Change Of Use		
drawing		
Location Plan		
date	19.09.23	scale
drawn	SK	1:2500 @ A3
check	AD	

BROWN & CO
ARCHITECTURE + PLANNING
www.brown-co.com

Norwich
St Neots

01603 629871
01480 213811

Humber
Lincoln

01482 421234
01522 457800

Brown & Co Registered Office: The Atrium, St. George's Street, Norwich, Norfolk, NR3 1AB

Registration no: OC302092 Registered in England & Wales

22	108	L0101	P1
----	-----	-------	----