


REVISIONS


Rev	Description	Date	By

NOTES

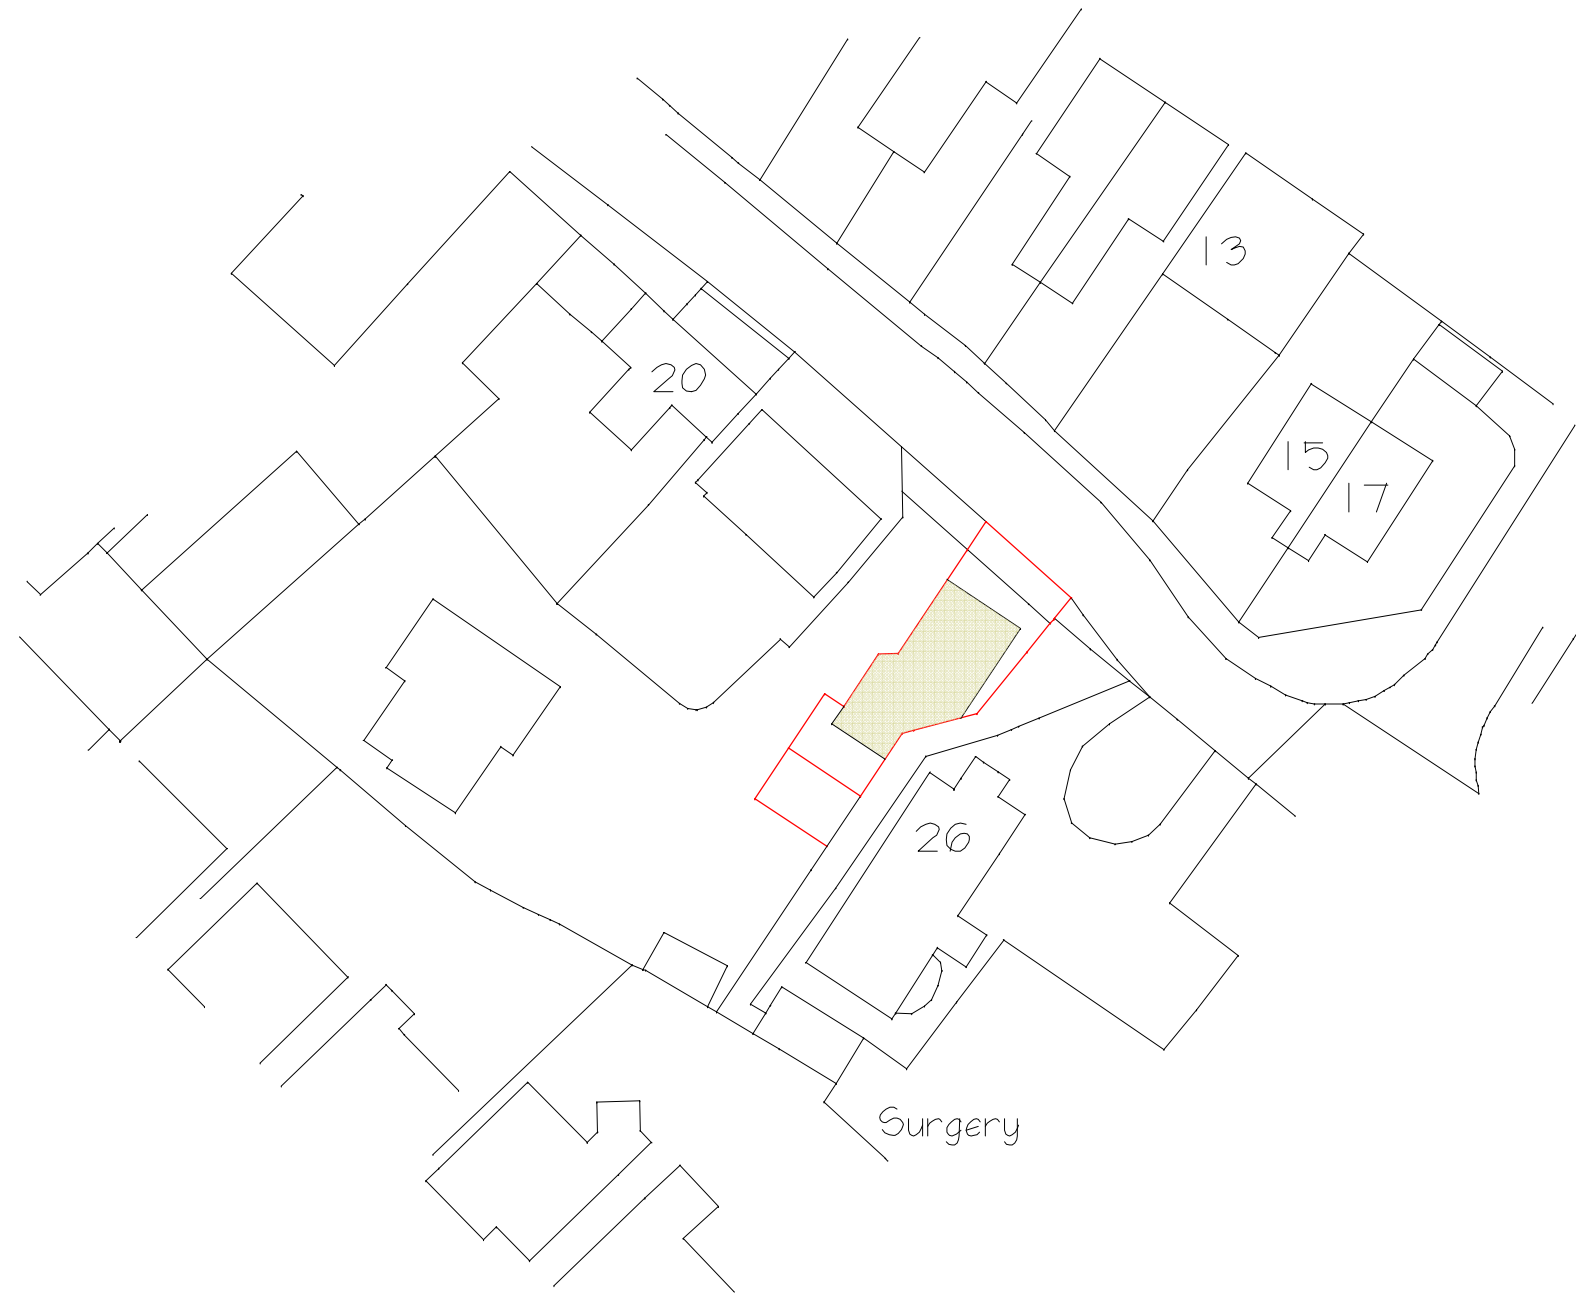

Crown Copyright and database rights 2023 OS Licence no. 100041041

BLOCK PLAN : Scale 1:500

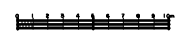

Crown Copyright and database rights 2023 OS Licence no. 100041041

LOCATION PLAN : Scale 1:1250



Job:
Proposed Dwelling,
Rookery Lane,
Groby
Leics.

Title :
Location Plan

Scale: 1:1250/500	Drwg No: 3119/3	Date: Oct 23	Rev:
----------------------	--------------------	-----------------	------

J.E.D. Design
(Architectural Services) Ltd
Member of the Chartered Institute of Architectural Technologists
The Drawing Room, Gunnsbrooke Close, Great Bowden, Leics, LE16 7HB
Email: jeddesign@yahoo.com Mobile: 07760 224851

