



#	#	Description	By
			sAh



Existing Front (S) Elevation

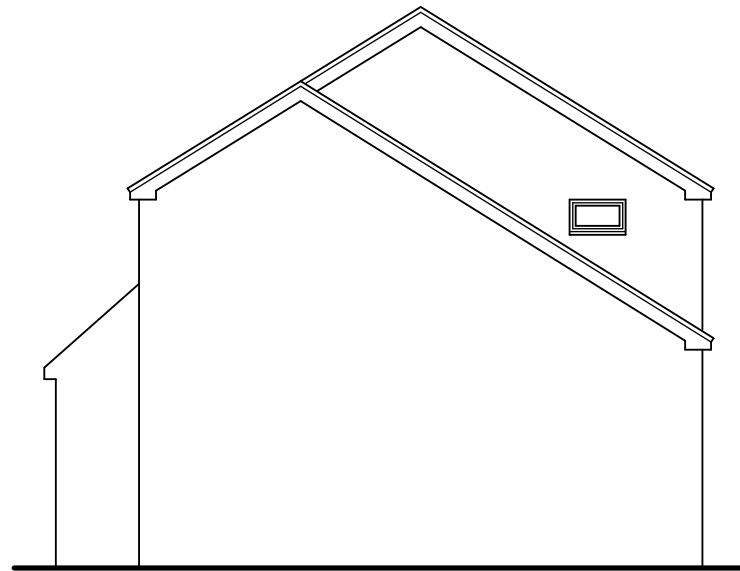

Existing Side (E) Elevation

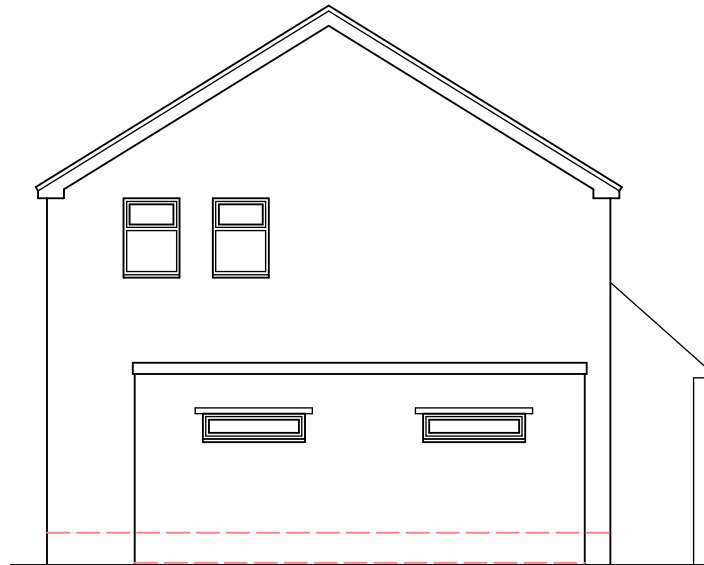

Existing Side (W) Elevation



Existing Front (N) Elevation

stuarch

Tel: 07948 382917 e:1stuarch@gmail.com

Project

Proposed First Floor Side Extension
at
48, Tennyson Road, Hinckley

Client

Mr A Tampion

Drawing

Existing Elevations

Drg No: 02-2603

Rev #

Scale 1:100 @A4 UOS Date 27/08/26



1:100 Scale m