




Proposed Front (S) Elevation

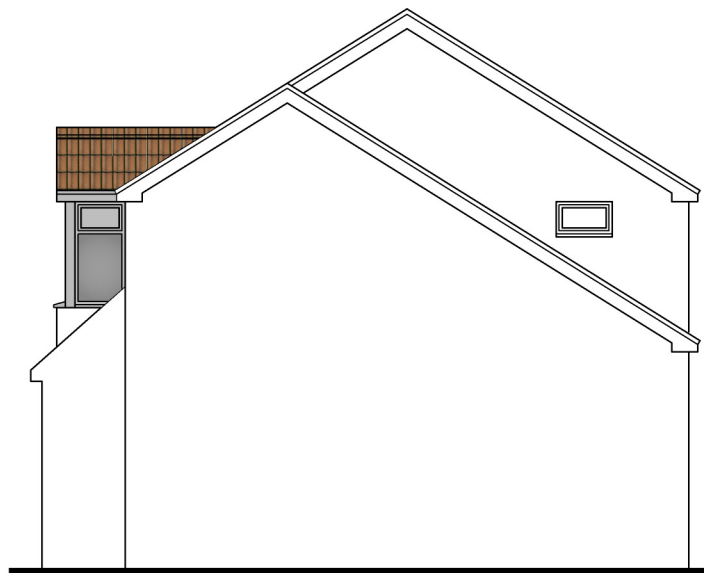

Proposed Side (E) Elevation



Proposed Side (W) Elevation



Proposed Rear (N) Elevation

Printed or electronic copies of the plan can be scaled for planning purposes

This drawing is issued for the sole and exclusive use of the named recipient. Distribution to any third party is on the strict understanding that no liability is accepted by stuArch for any discrepancies, errors or omissions that may be present, and no guarantee is offered as to the accuracy of information shown.

© Crown Copyright 2007. All rights reserved. Licence number 100020449

Rev	Date	Description	By
A	08.09.26	Juliet balcony added	sAh
B	06.10.26	First floor bay added	sAh
C	12.10.26	Pitched roof added to bay	sAh

stuArch

Tel: 07948 382917 e:1stuarch@gmail.com

Project

Proposed First Floor Side Extension
at
48, Tennyson Road, Hinckley

Client

Mr A Tampion

Drawing

Proposed Elevations

Drg No: 04-2603

Rev C

Scale 1:100 @A4 UOS Date 27/08/26



1:100 Scale m