

Stewart Kendrick
78 Princess Road
Hinckley
LE10 1EB

First Floor Extension over existing
Ground Floor Kitchen and Office to
create two new bedrooms


Location Plan

1 : 500
1 : 1250


2023-27-01



Location Map
scale 1:1250

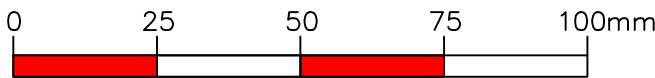

North

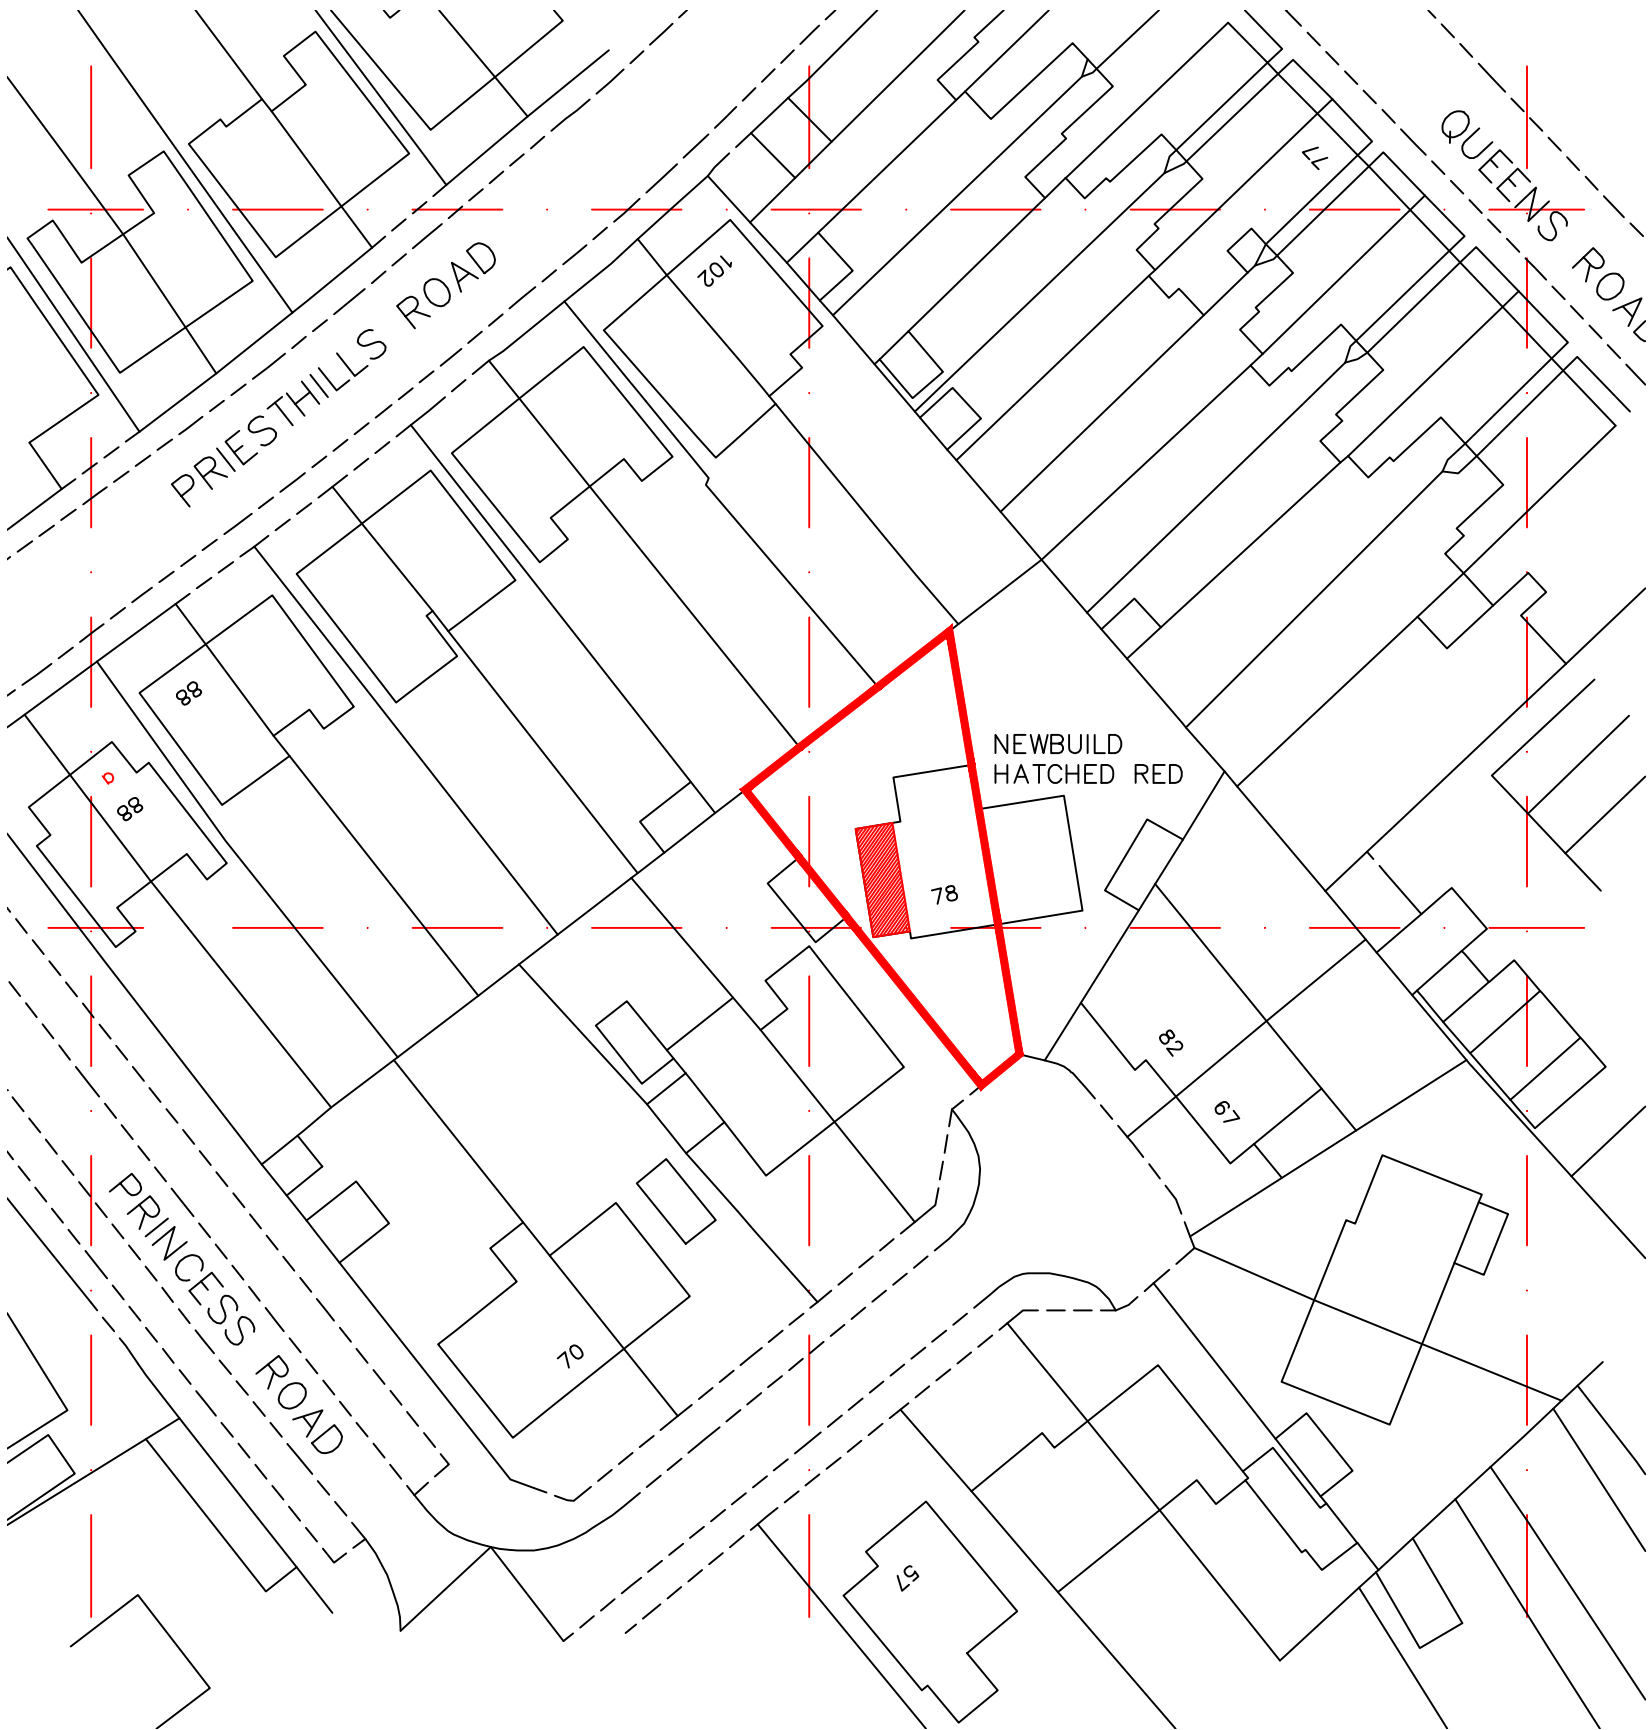

Block Plan
scale 1:500