


Stewart Kendrick 78 Princess Road Hinckley LE10 1EB	First Floor Extension over existing Ground Floor Kitchen and Office to create two new bedrooms	Parking Plan	1 : 100
			2023-27-01

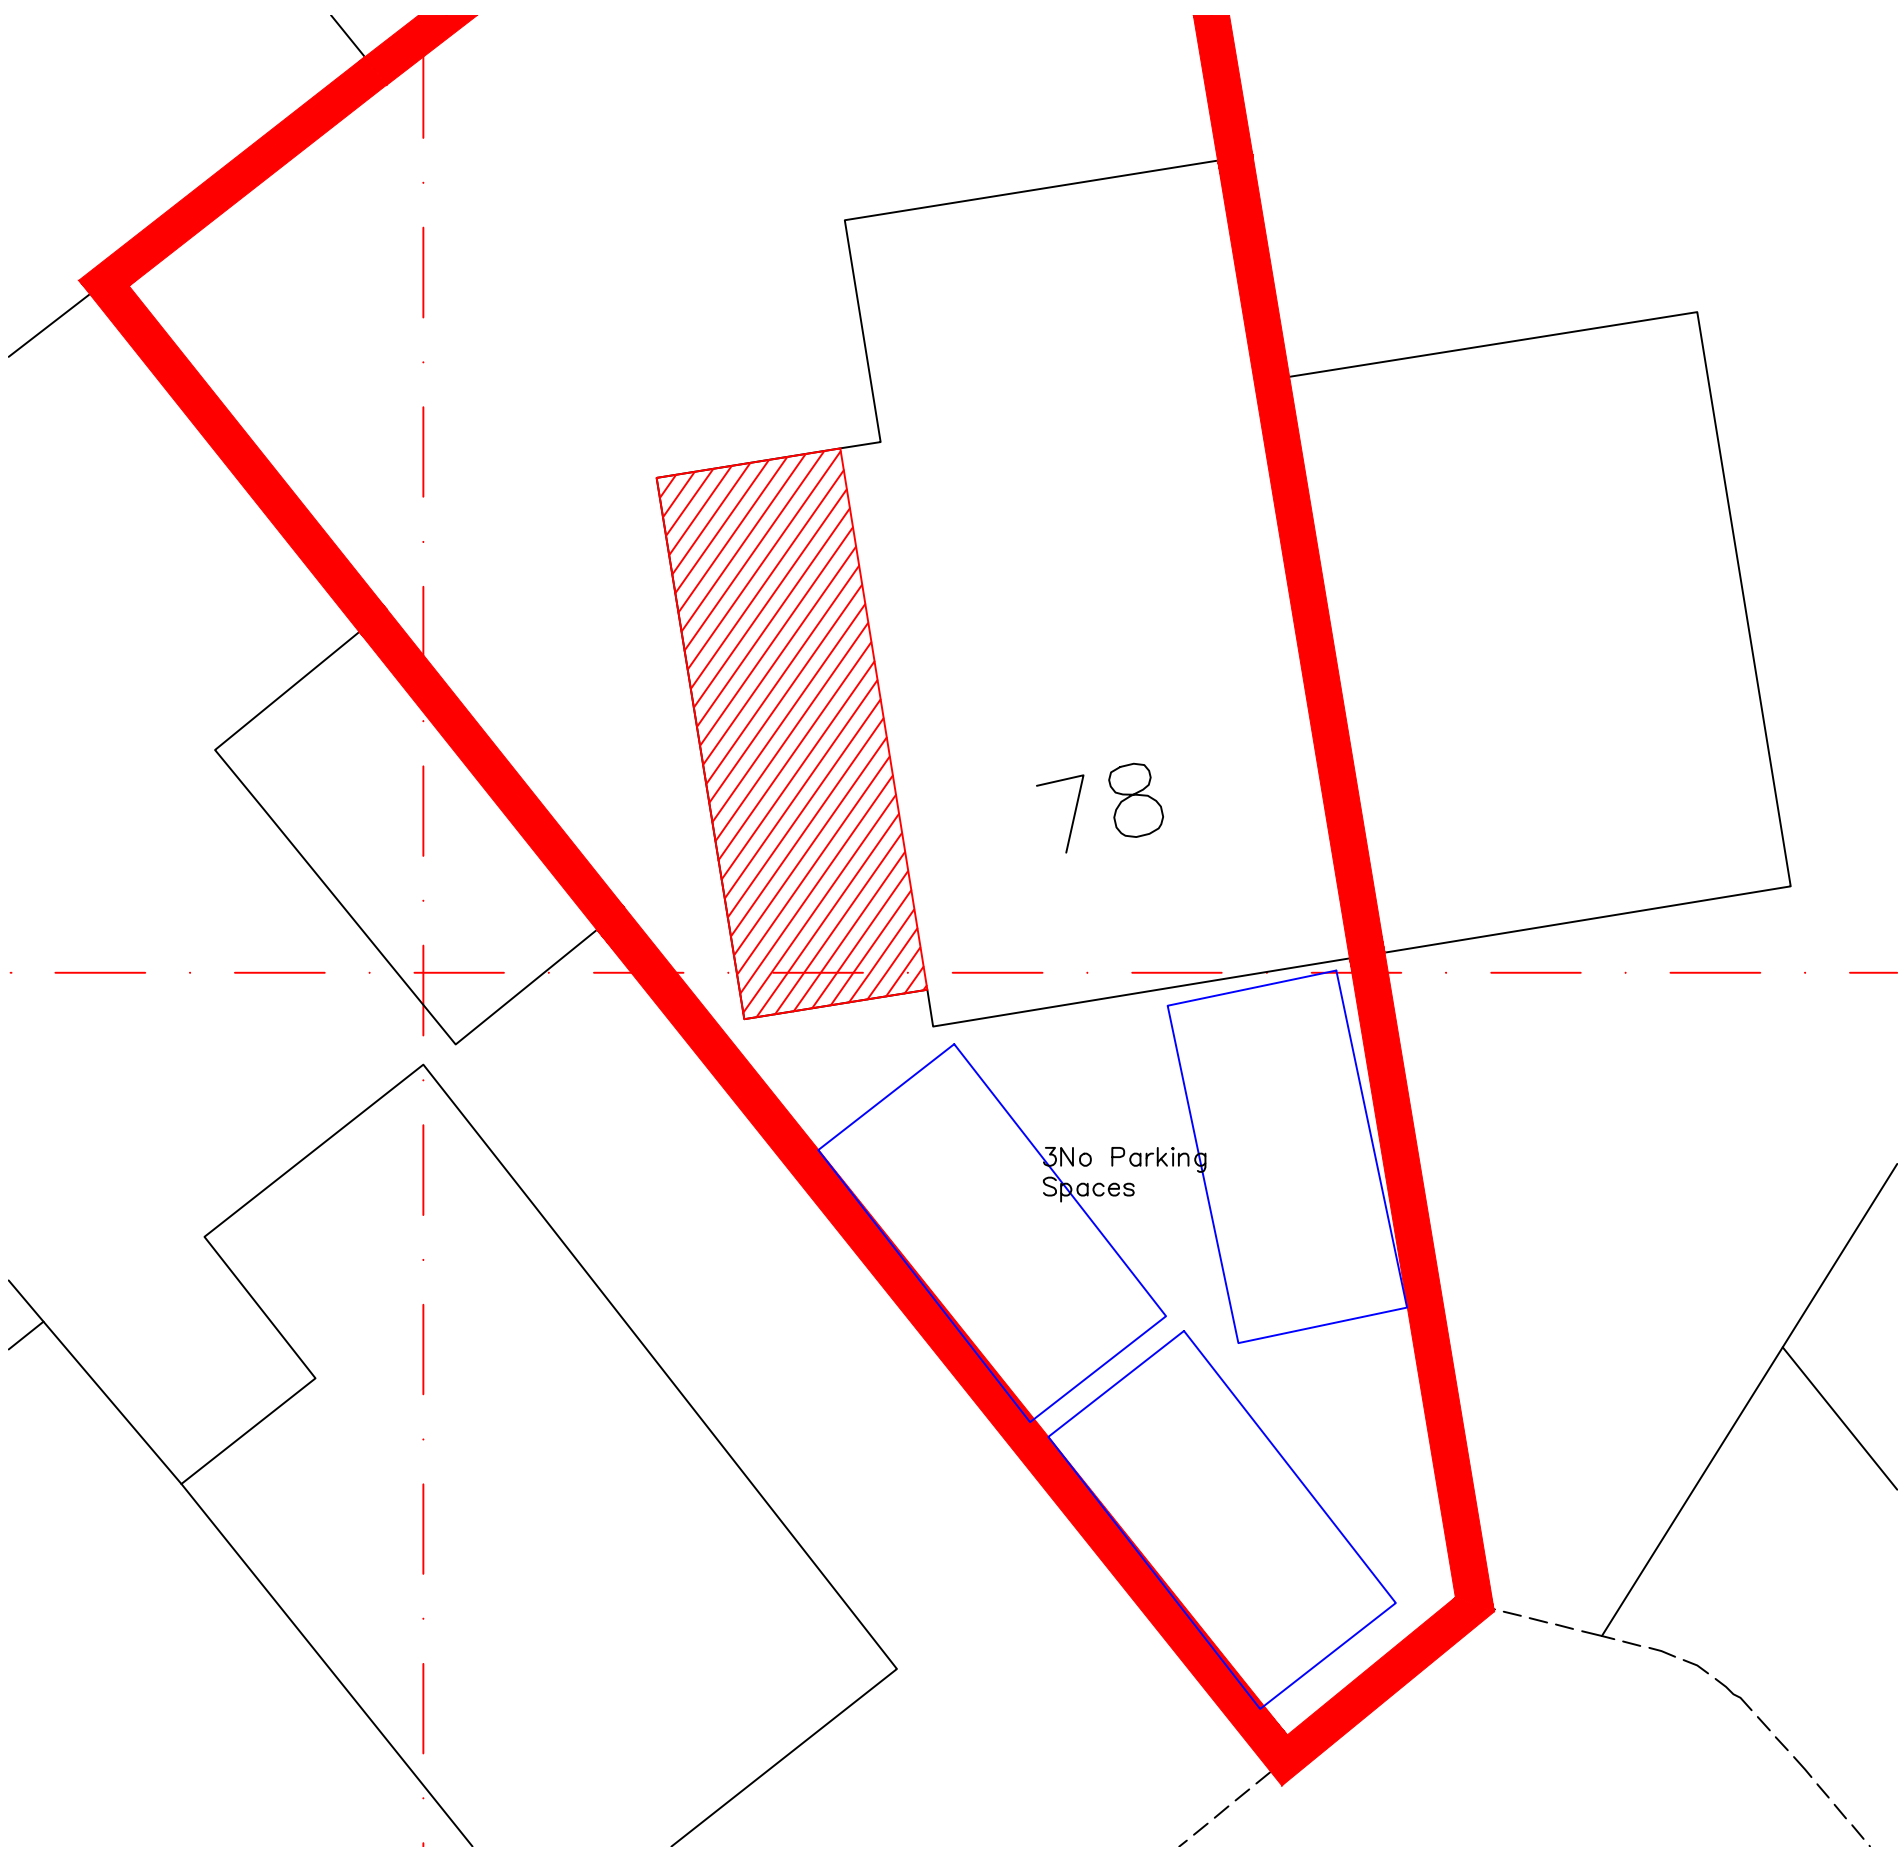

Parking Plan
scale 1:100