



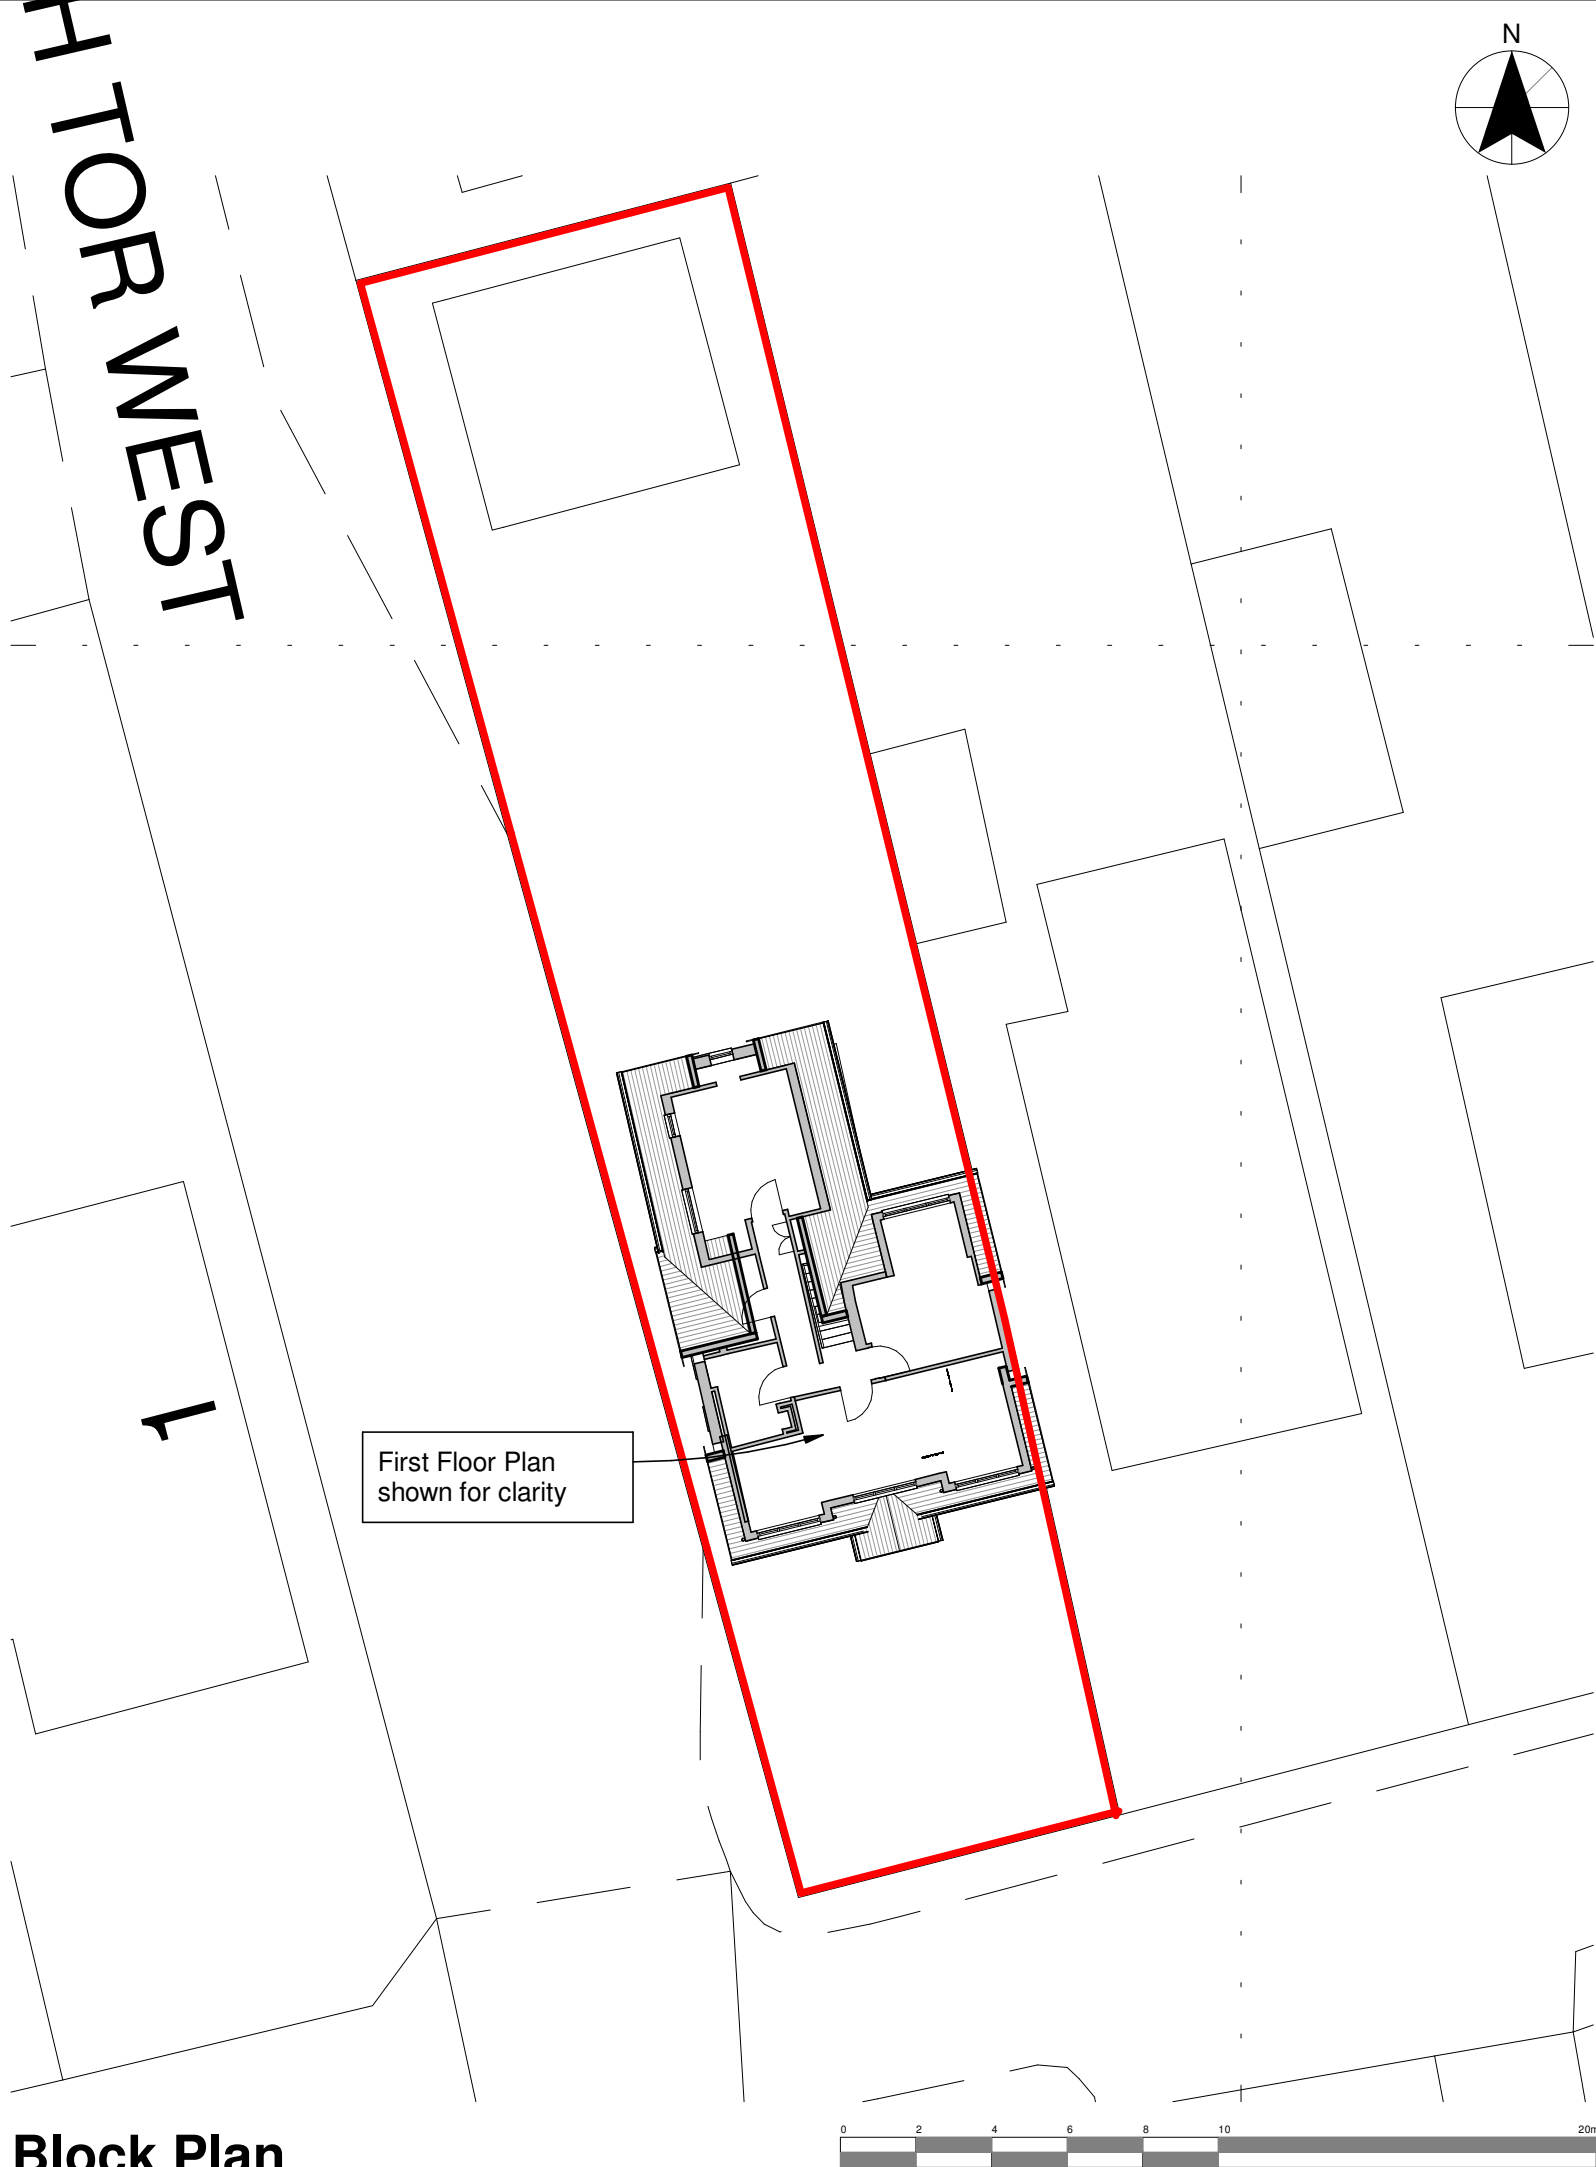

Block Plan
Scale = 1:200

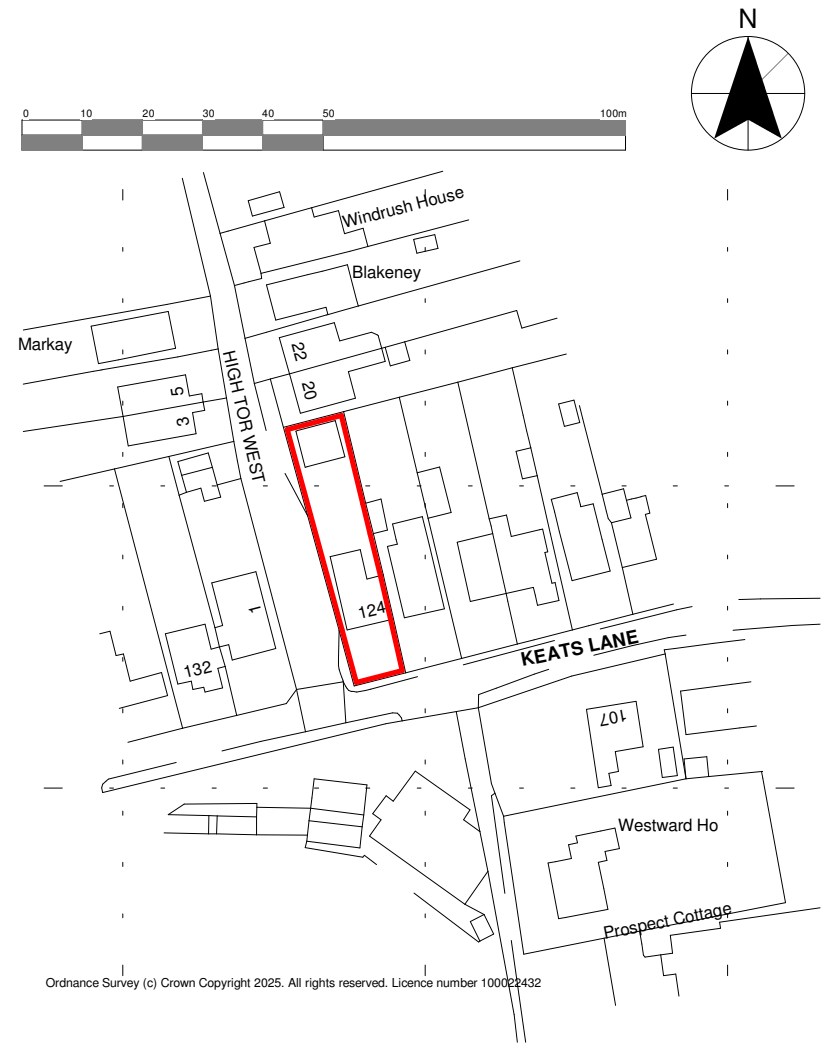

Location Plan
Scale = 1:1250

Client Mr & Mrs Ford				HAYWARD architects 19 Station Road Hinckley Leicestershire LE10 1AW Tel: 01455 635 665 www.haywardarchitects.co.uk	
Project	Extensions & Alterations, Keats Lane, Earl Shilton	Scale 1:200 & 1:1250	Sheet A3		
Date 02/2025		Drawing No. 07		Drawing Status Planning Stage	
Drawing	Location & Block Plans	Author SS	Checked by ---		
THE COPYRIGHT OF THIS DRAWING IS VESTED IN HAYWARD ARCHITECTS LTD. REPRODUCTION IN ANY FORM, EITHER IN WHOLE OR IN PART IS FORBIDDEN WITHOUT THE PRIOR WRITTEN PERMISSION OF THE COPYRIGHT HOLDER. DO NOT SCALE FROM DRAWING AND ONLY FIGURED DIMENSIONS ARE TO BE USED					