



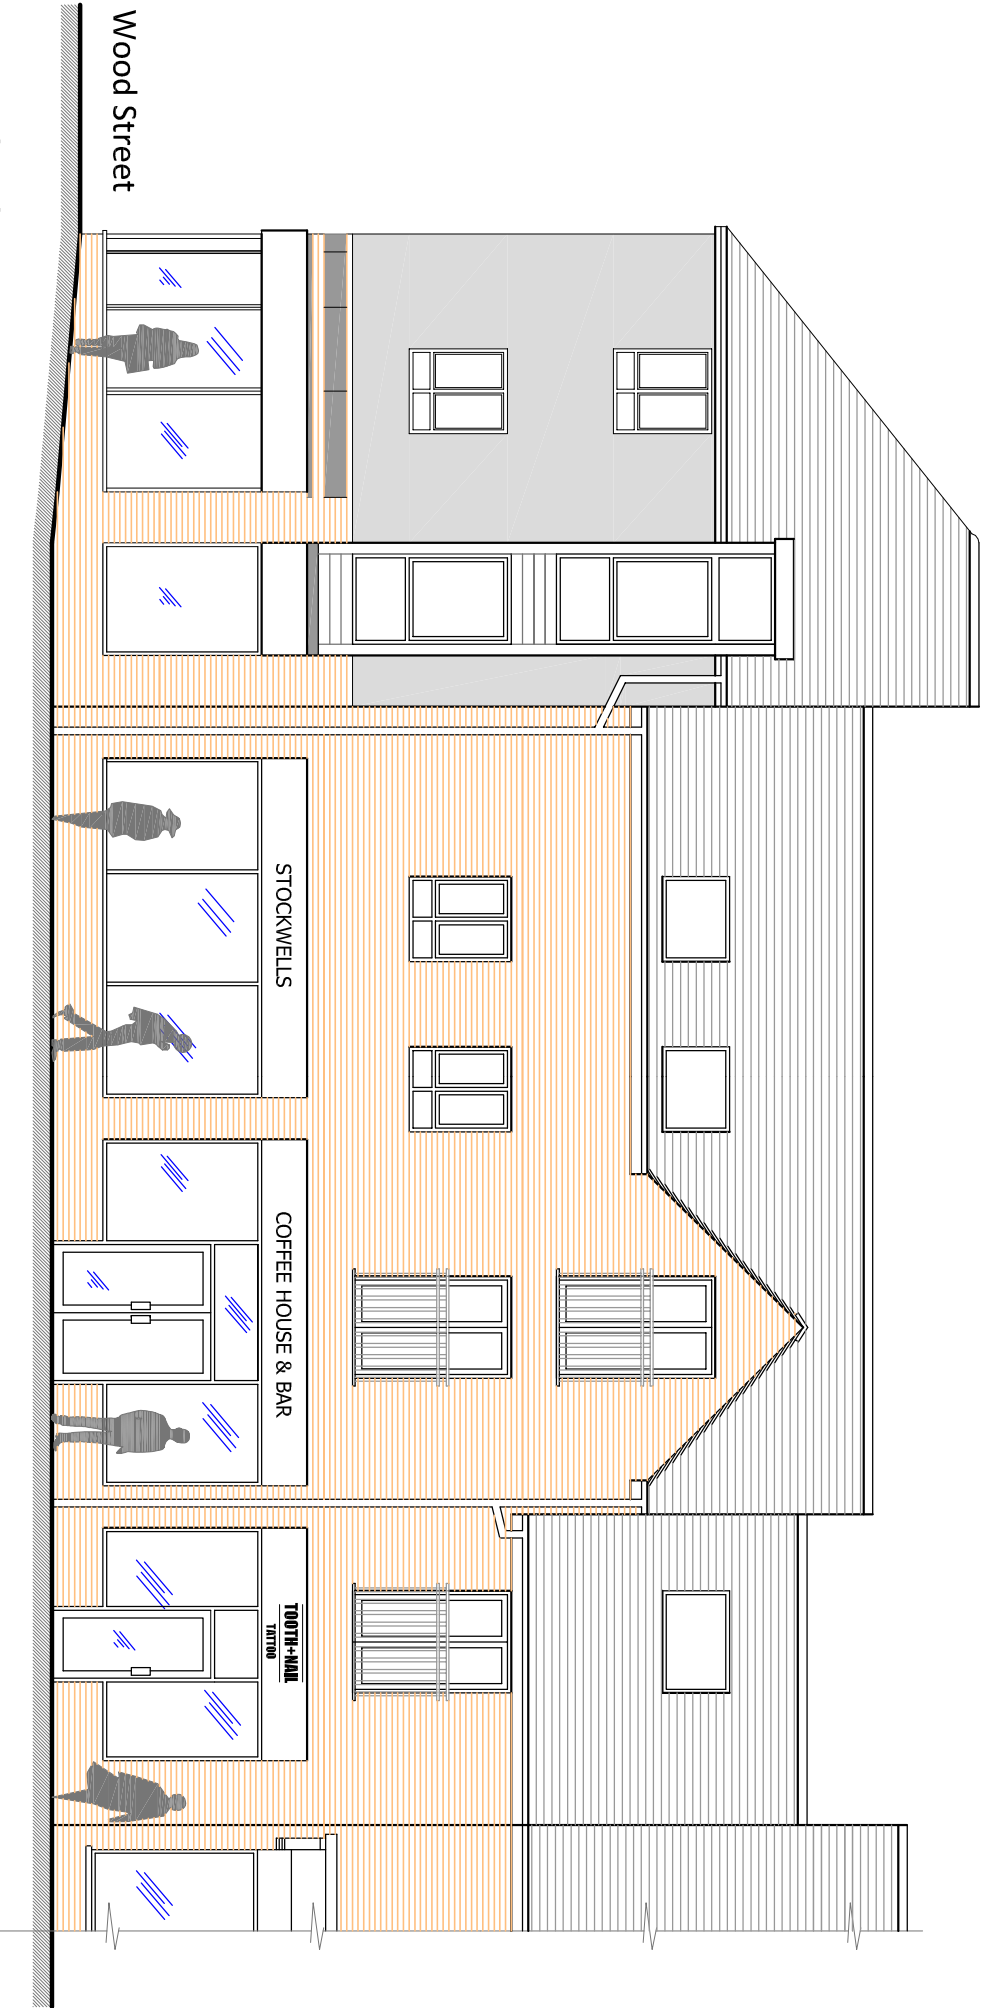

Existing


Street Scene Along New Buildings

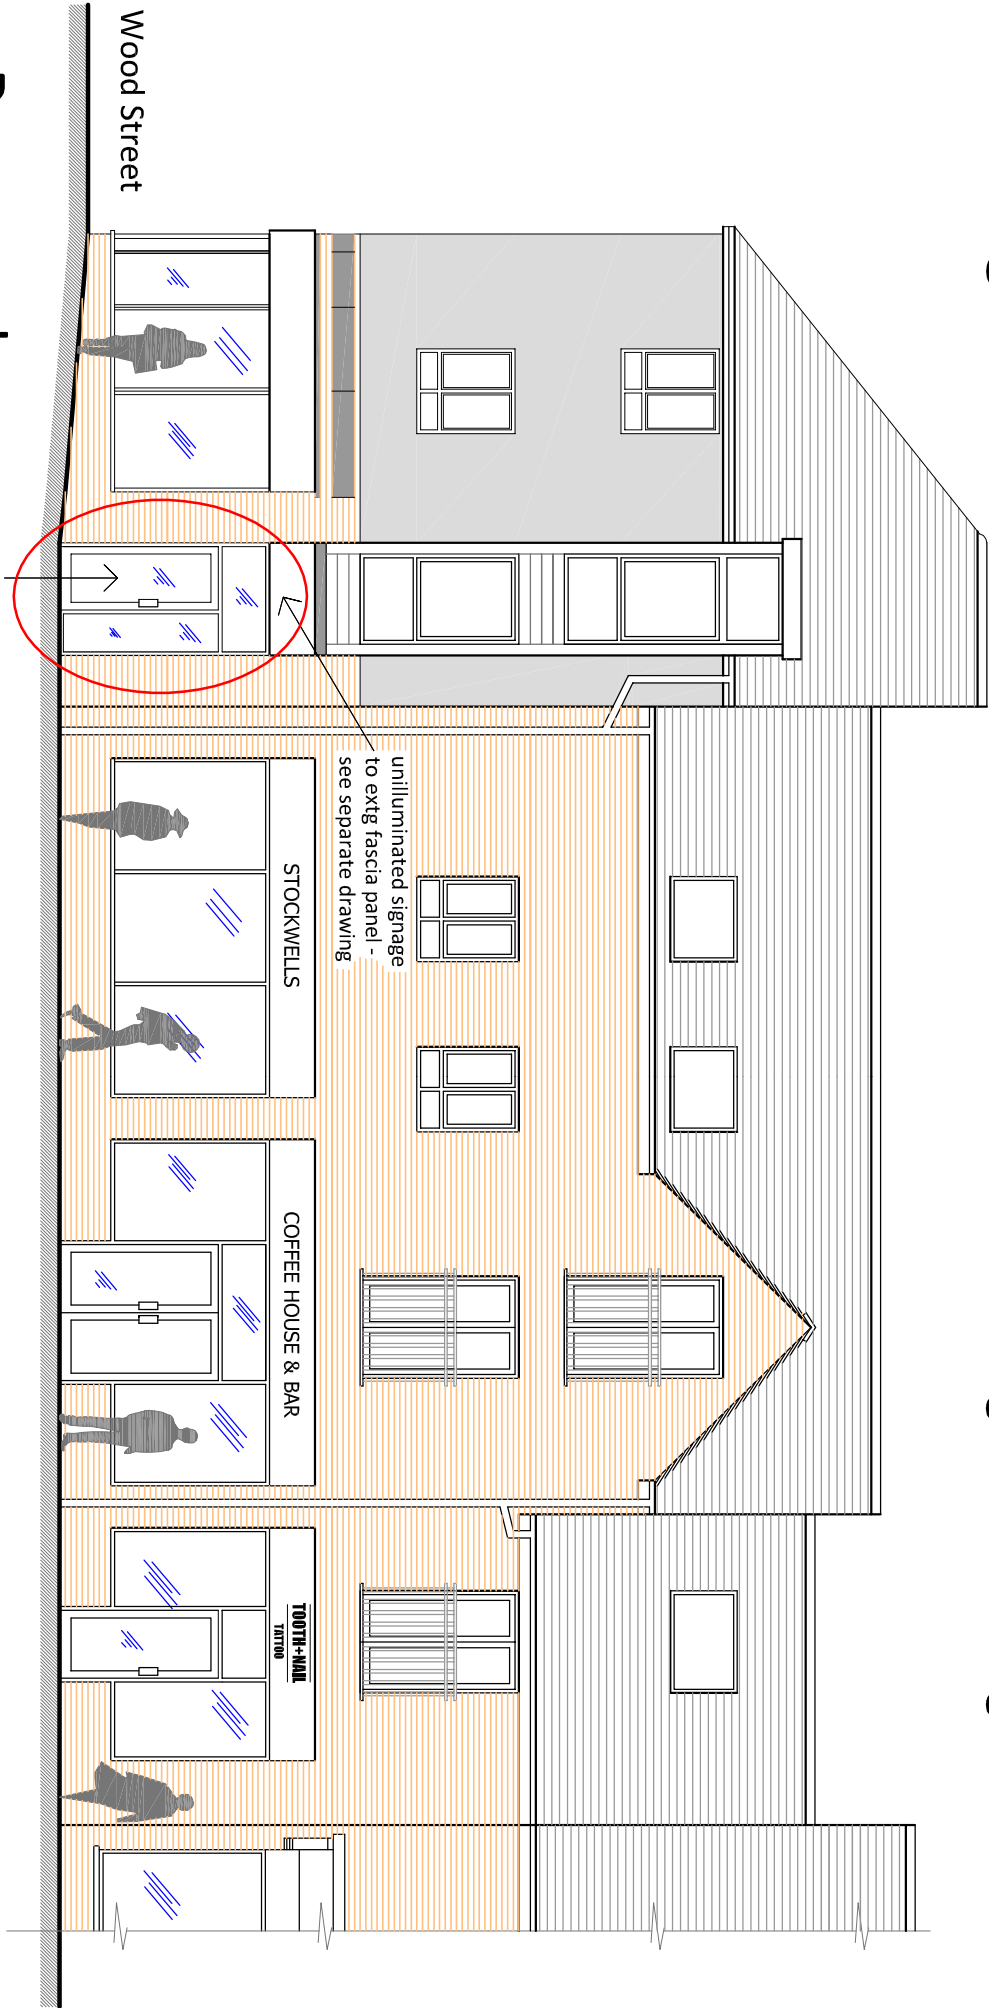

Proposed

new 2150 x 838mm timber-framed glazed entrance door - finished in 'Anthracite' (RAL 7016) - with glazed side panel.

Street Scene Along New Buildings

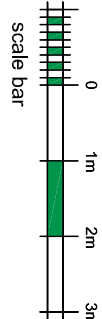

ELEVATIONS

Proposed Nail Bar

1c New Buildings,
Hinckley LE10 1HN

dwg no:- scale:- date:-
25.11.03 1:100 (A3) Jan 2025