
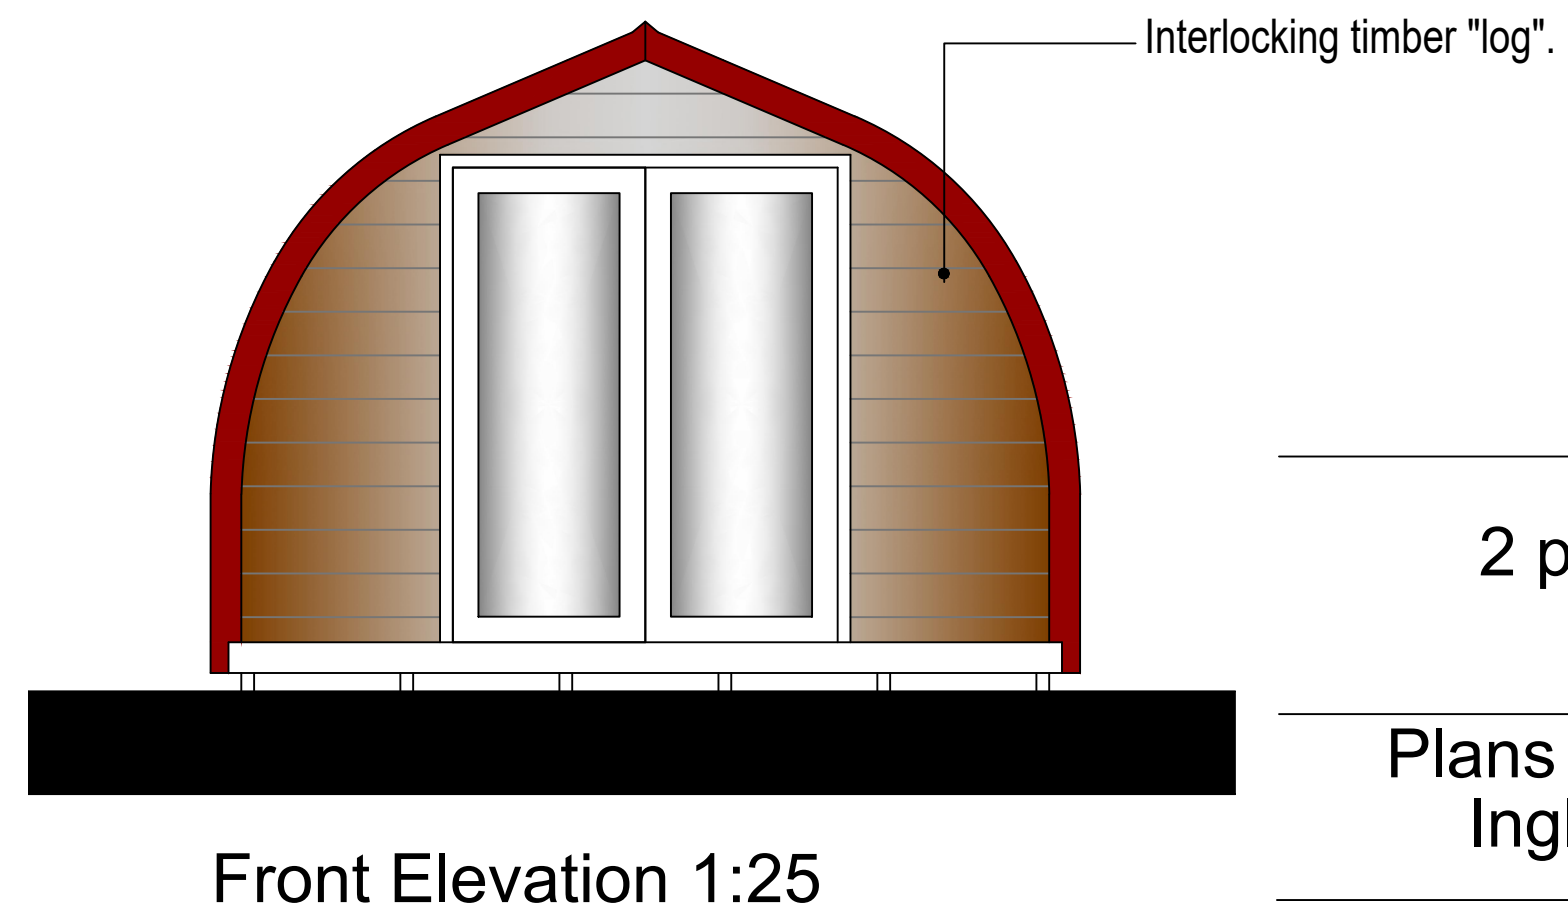
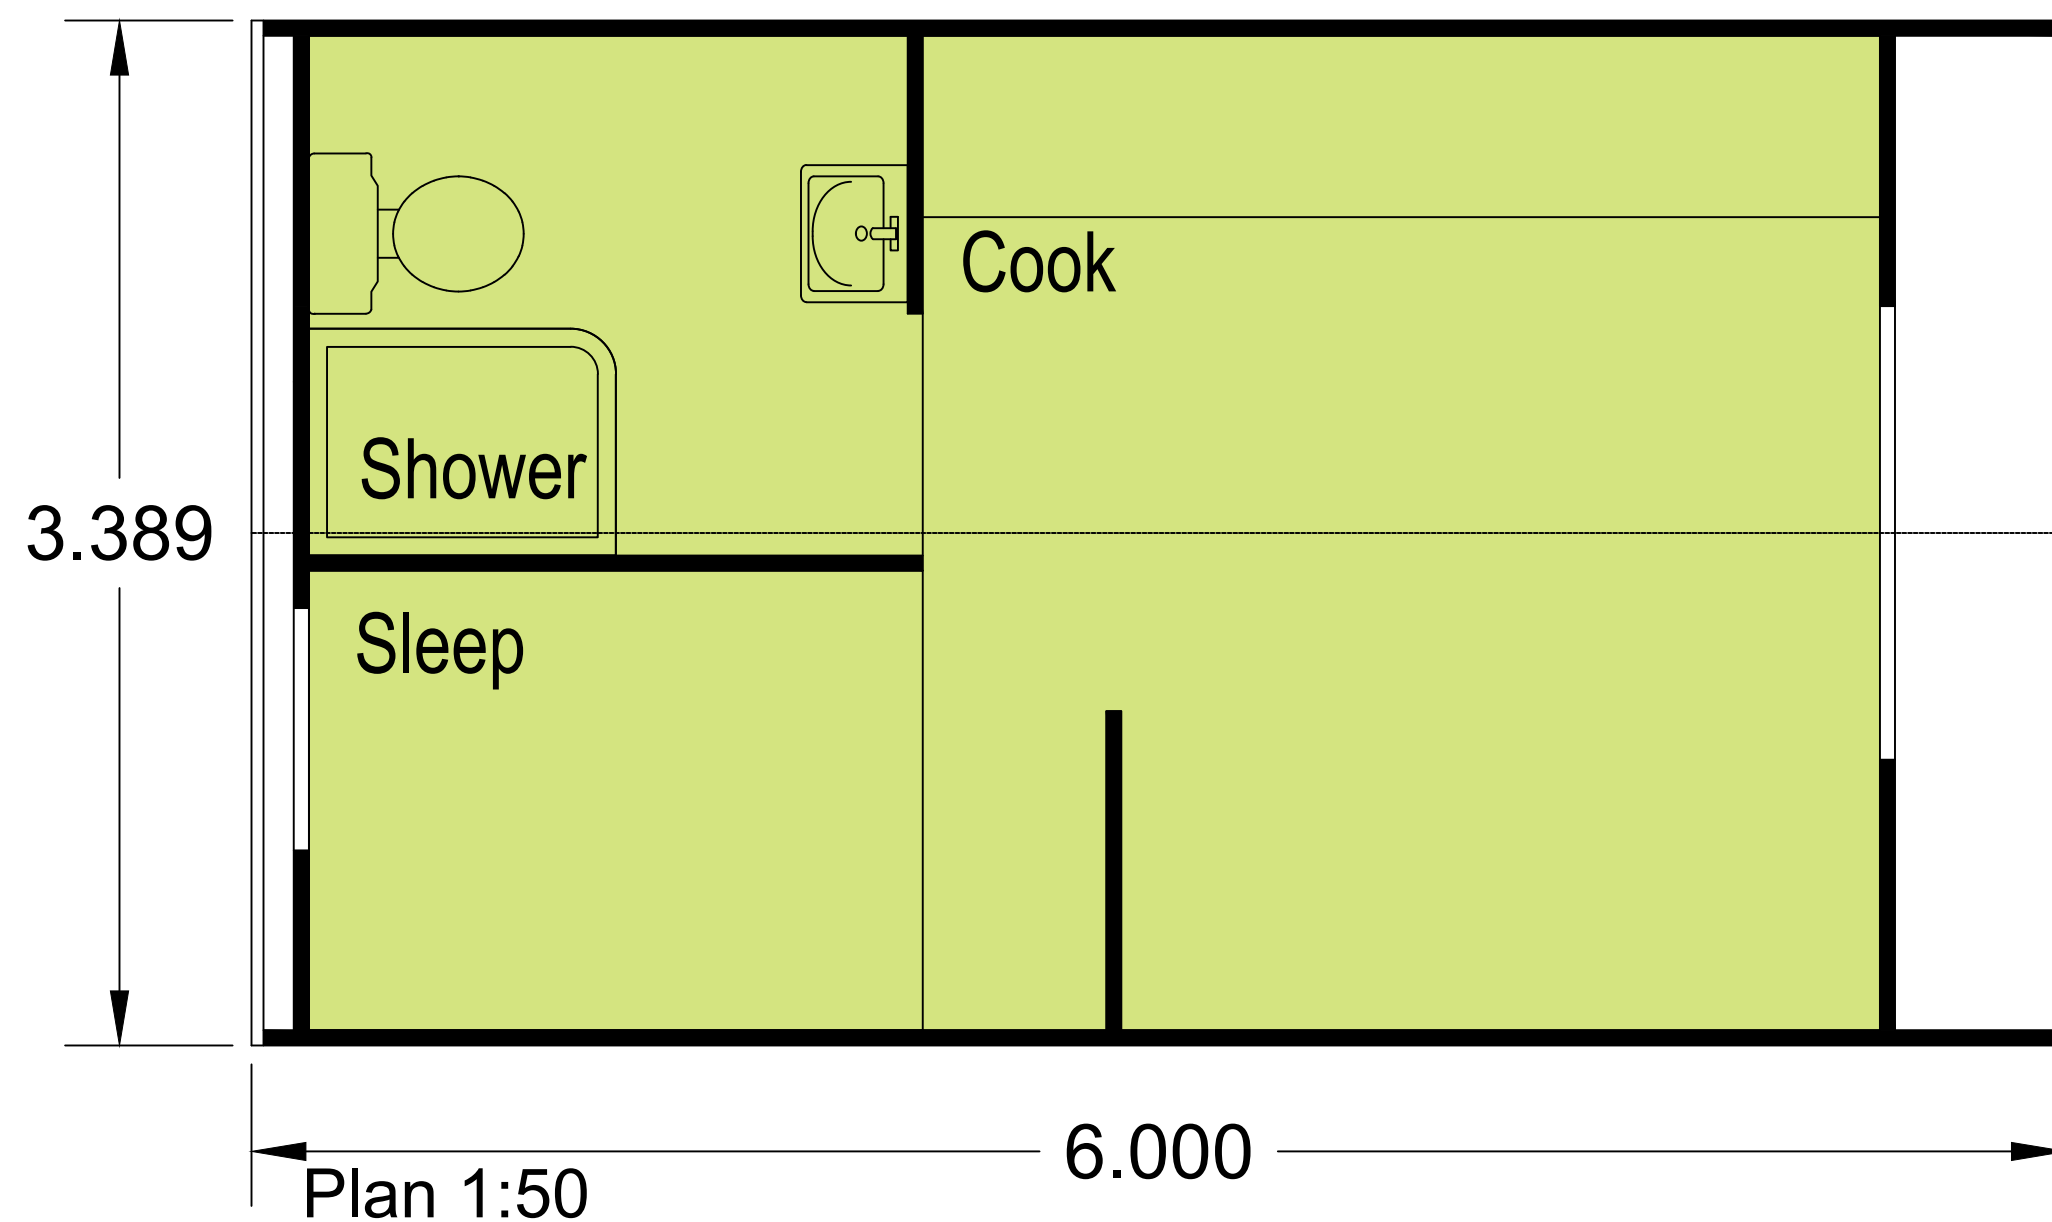


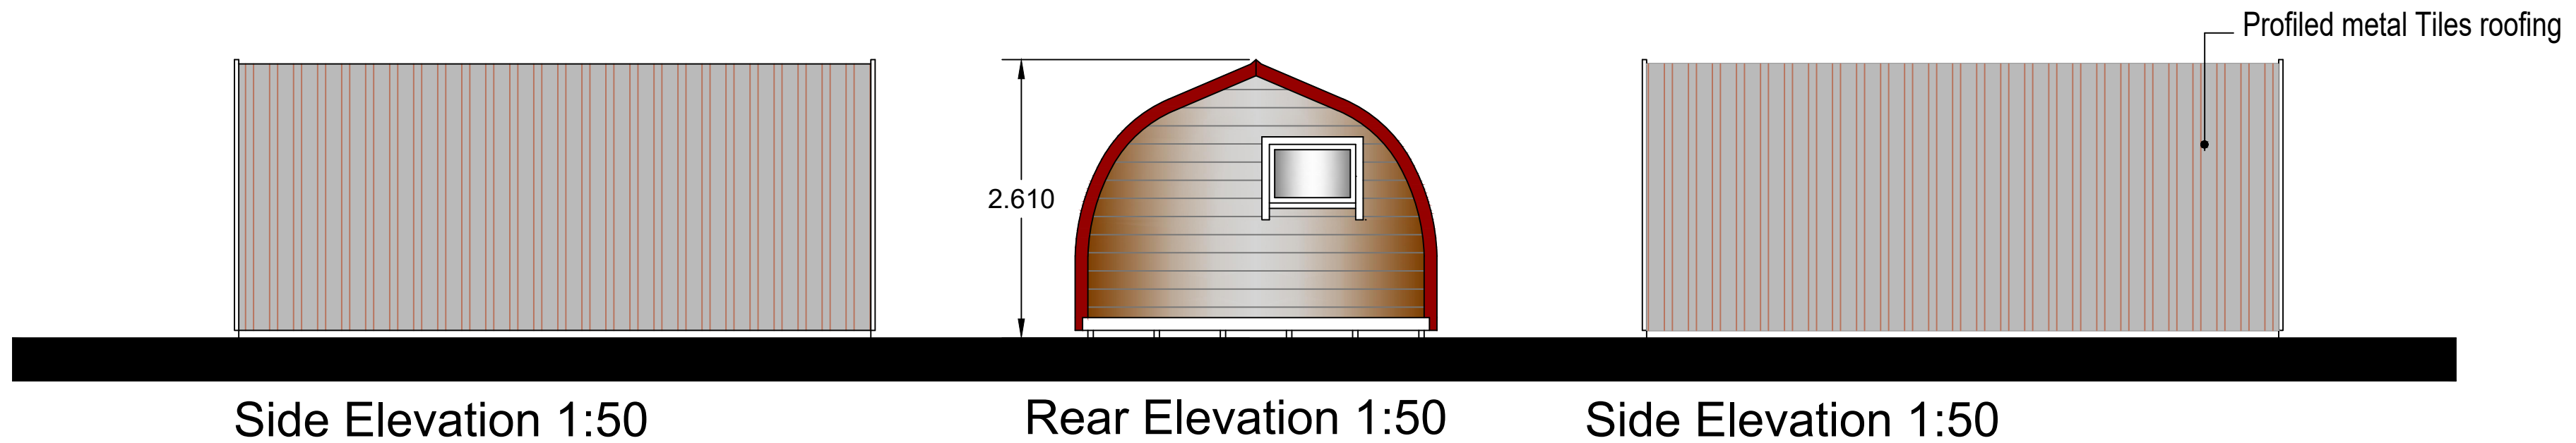

2 person "Pod"
lodge.

Plans and Elevations
Inglenook Farm

Scale. 1:50 1:25 @ A2 Date. May 2023

Dwg No. 1007 Revision. -

Brook House Consulting

BHC

72 Boston Road
Leicester
LE4 1HB

Tel:- 0116 2169415 E mail:- mail@brookhouseconsulting.com