


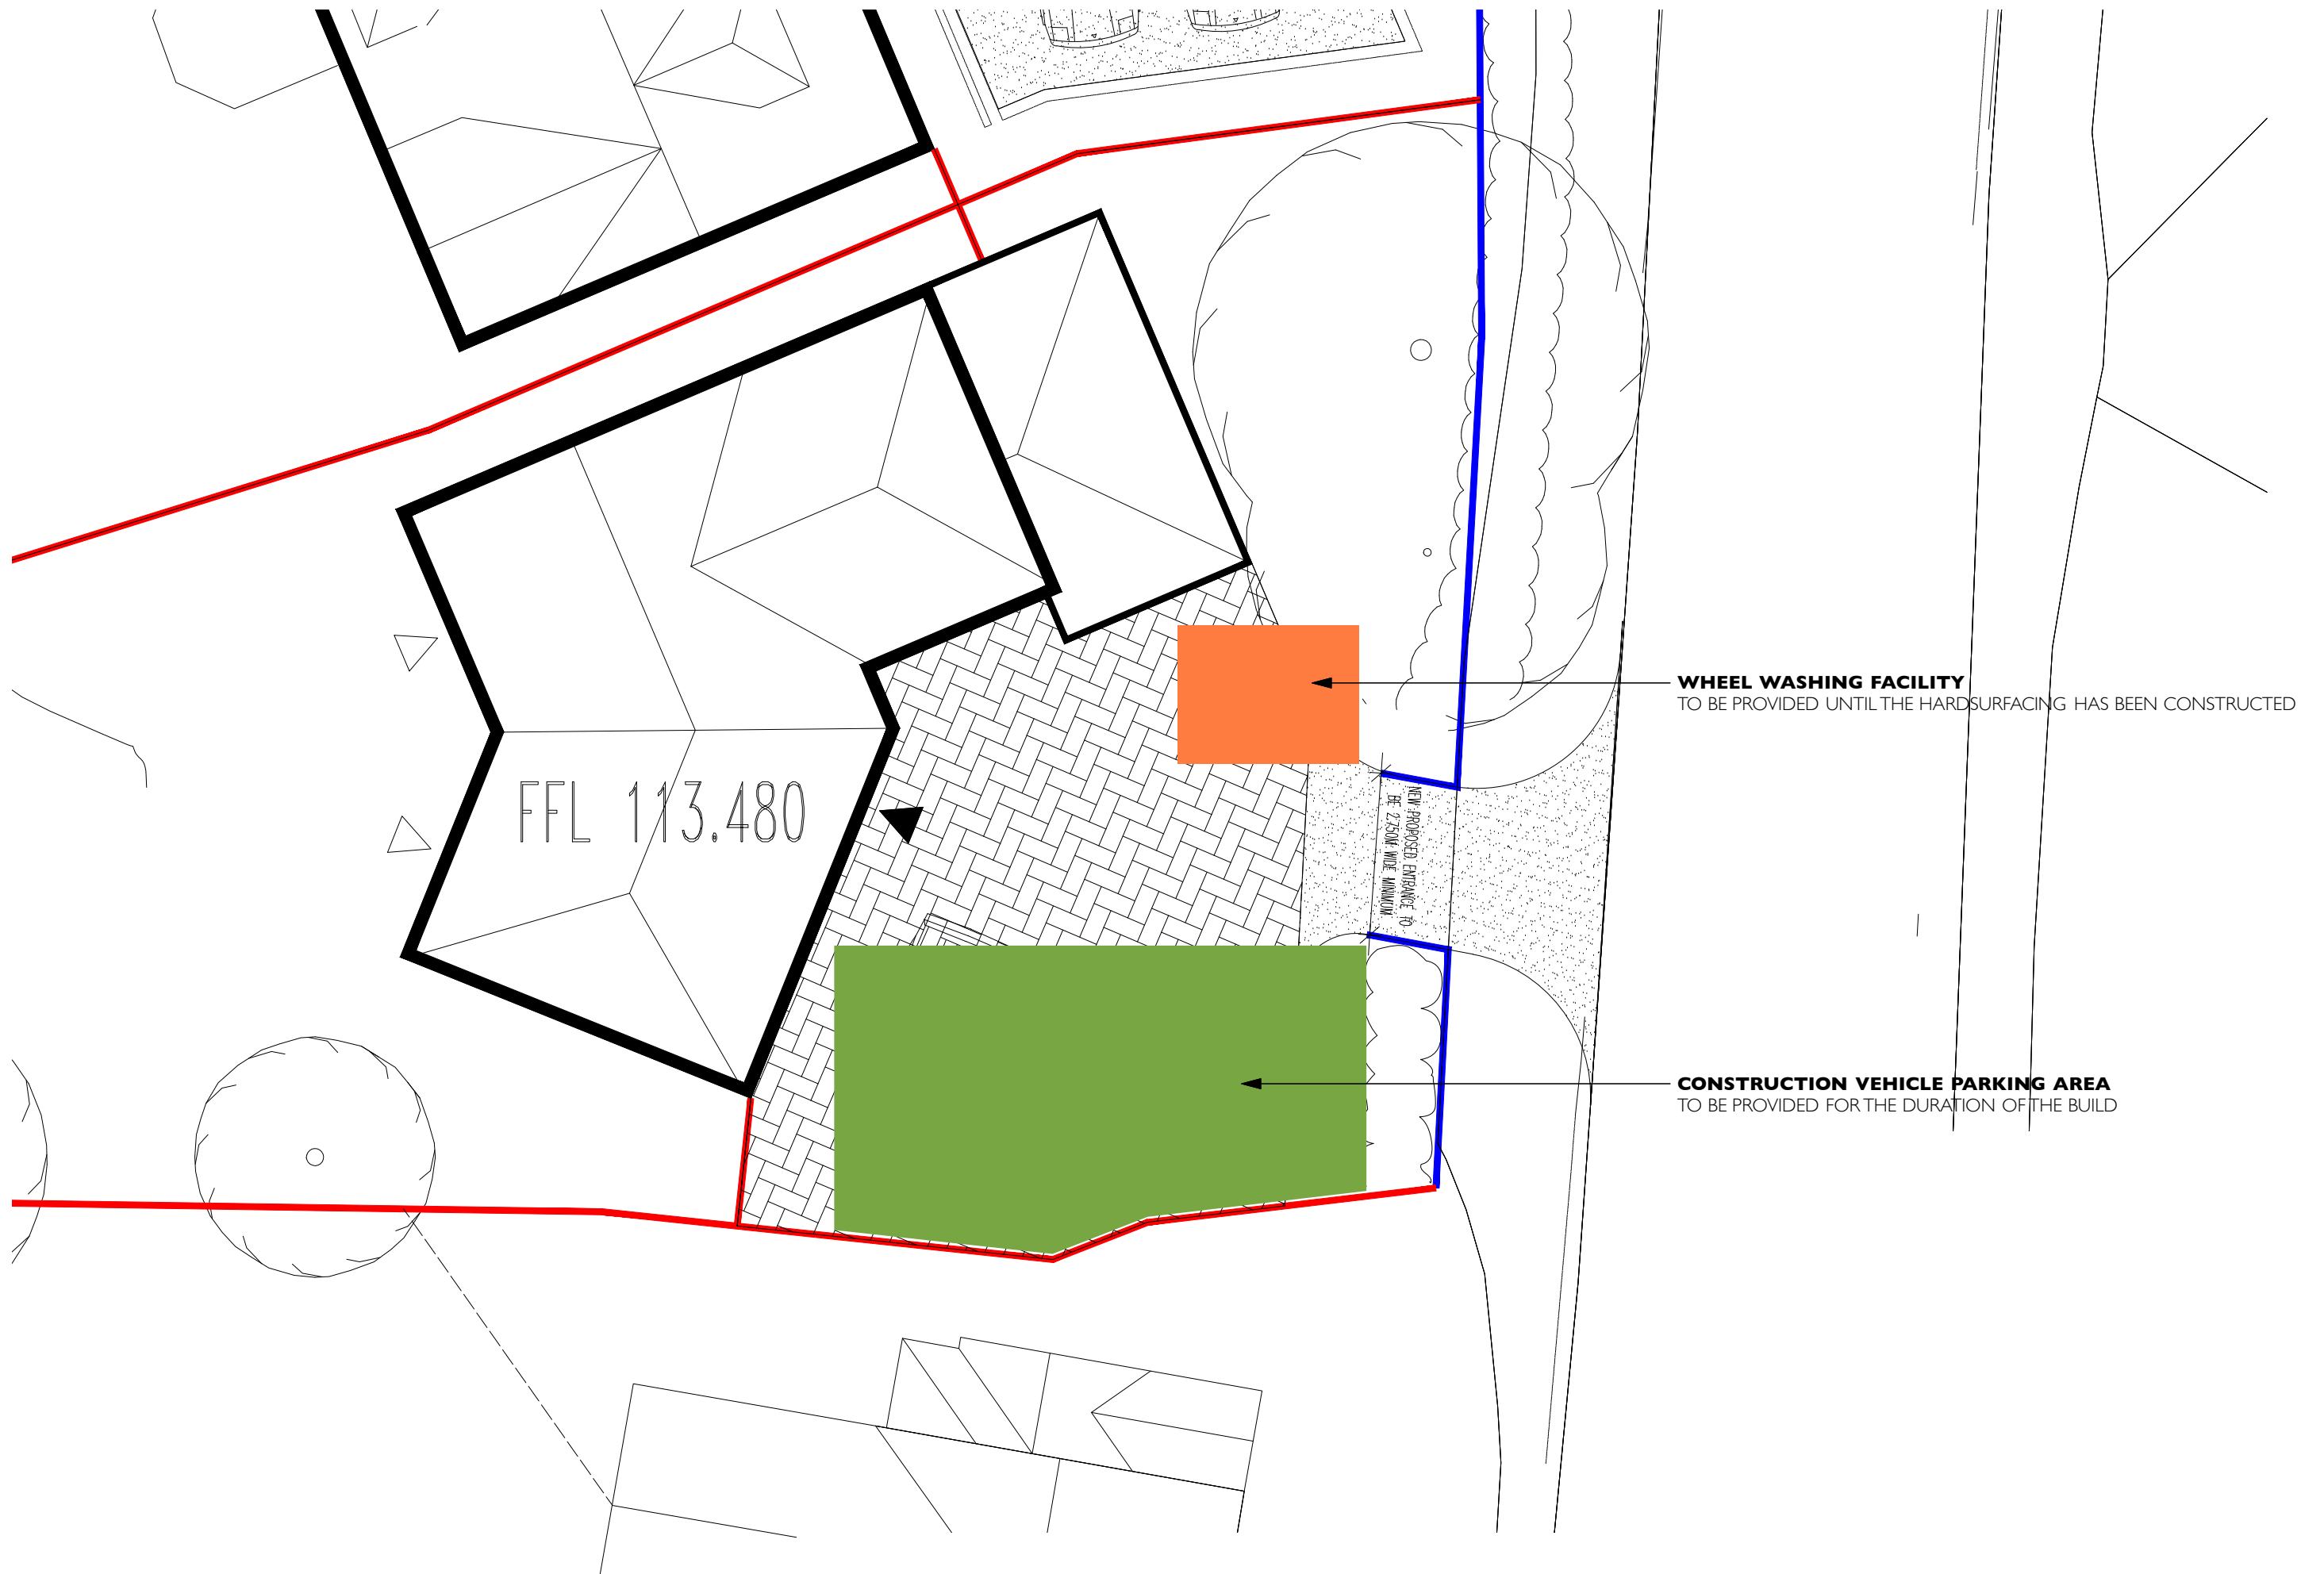

CONSTRUCTION TRAFFIC MANAGEMENT PLAN
NEW DWELLING 34 LINDRIDGE LANE DESFORD LE99GN