

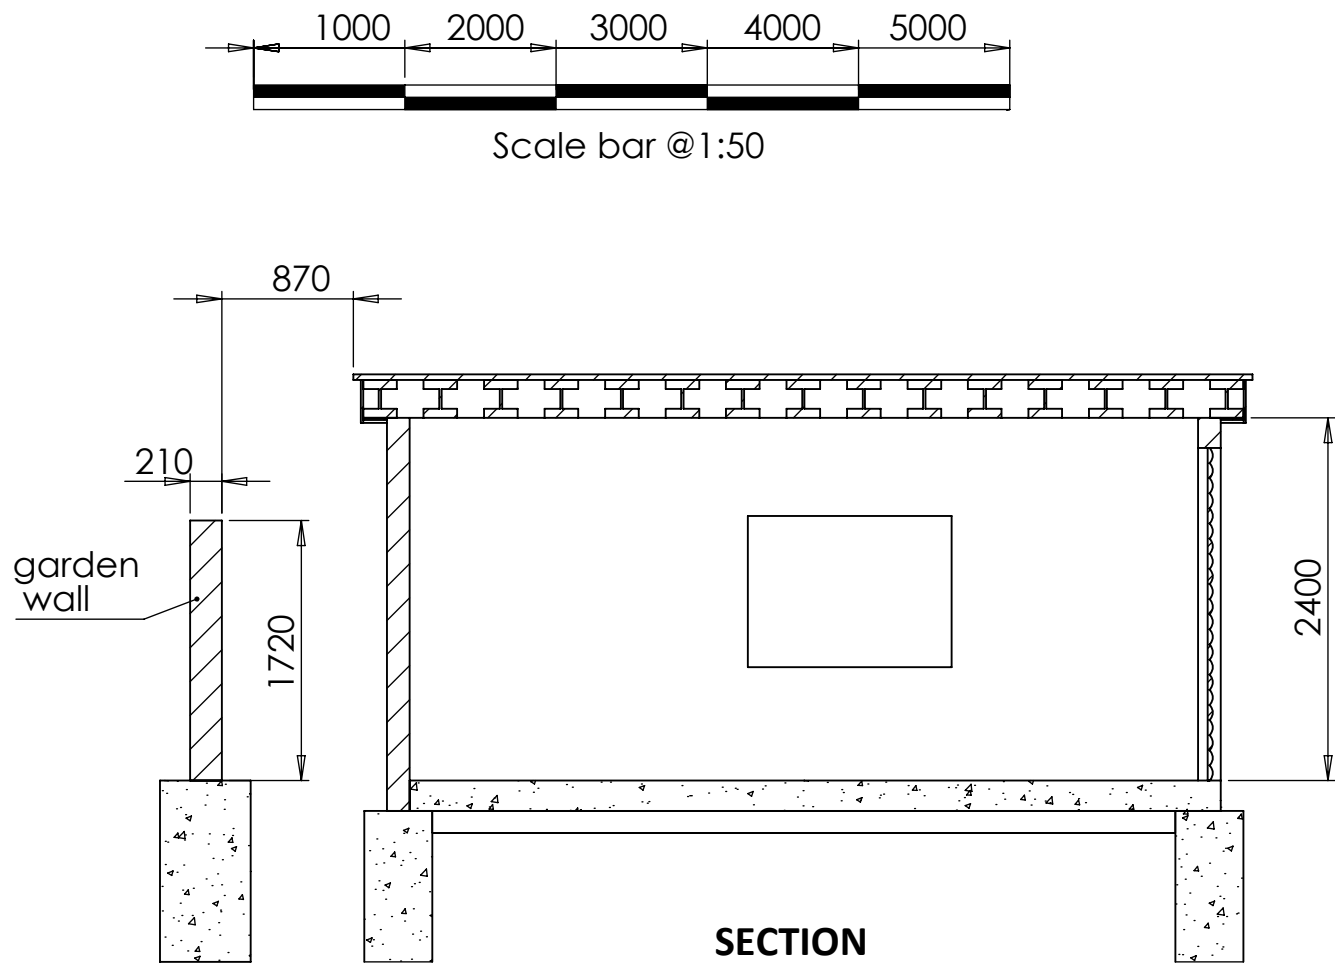
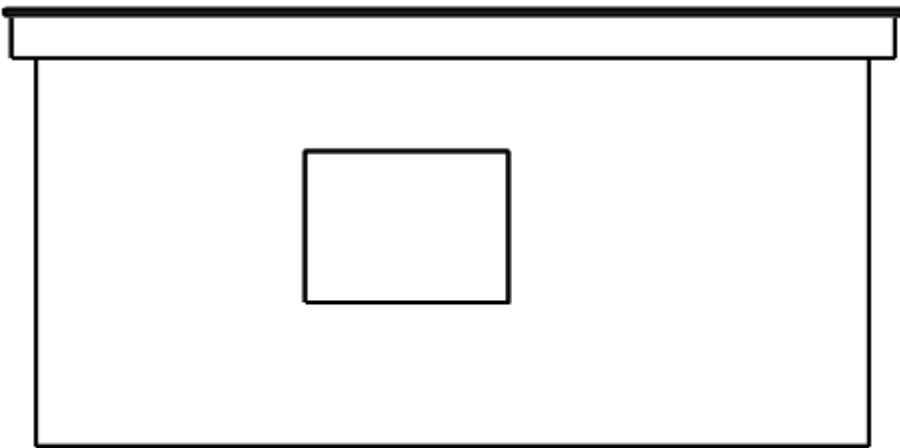
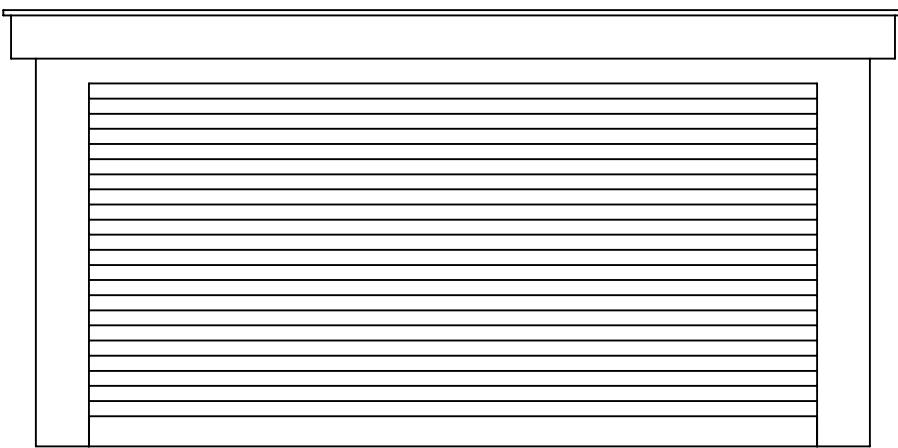
 


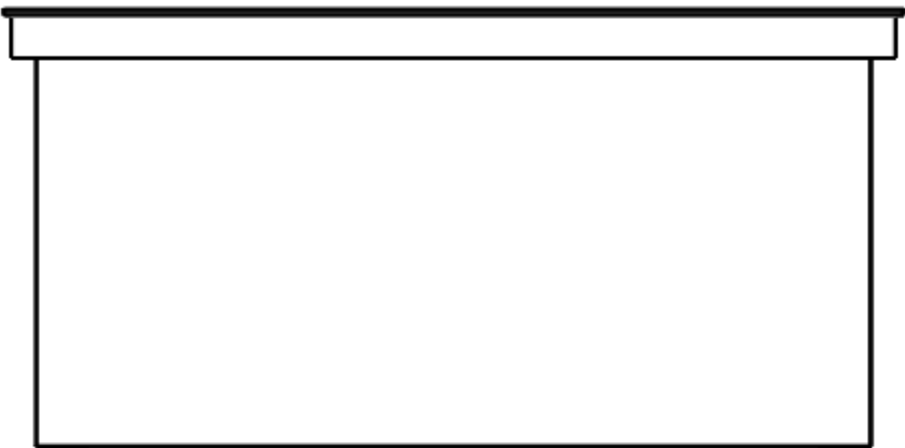

Scale bar 1:50

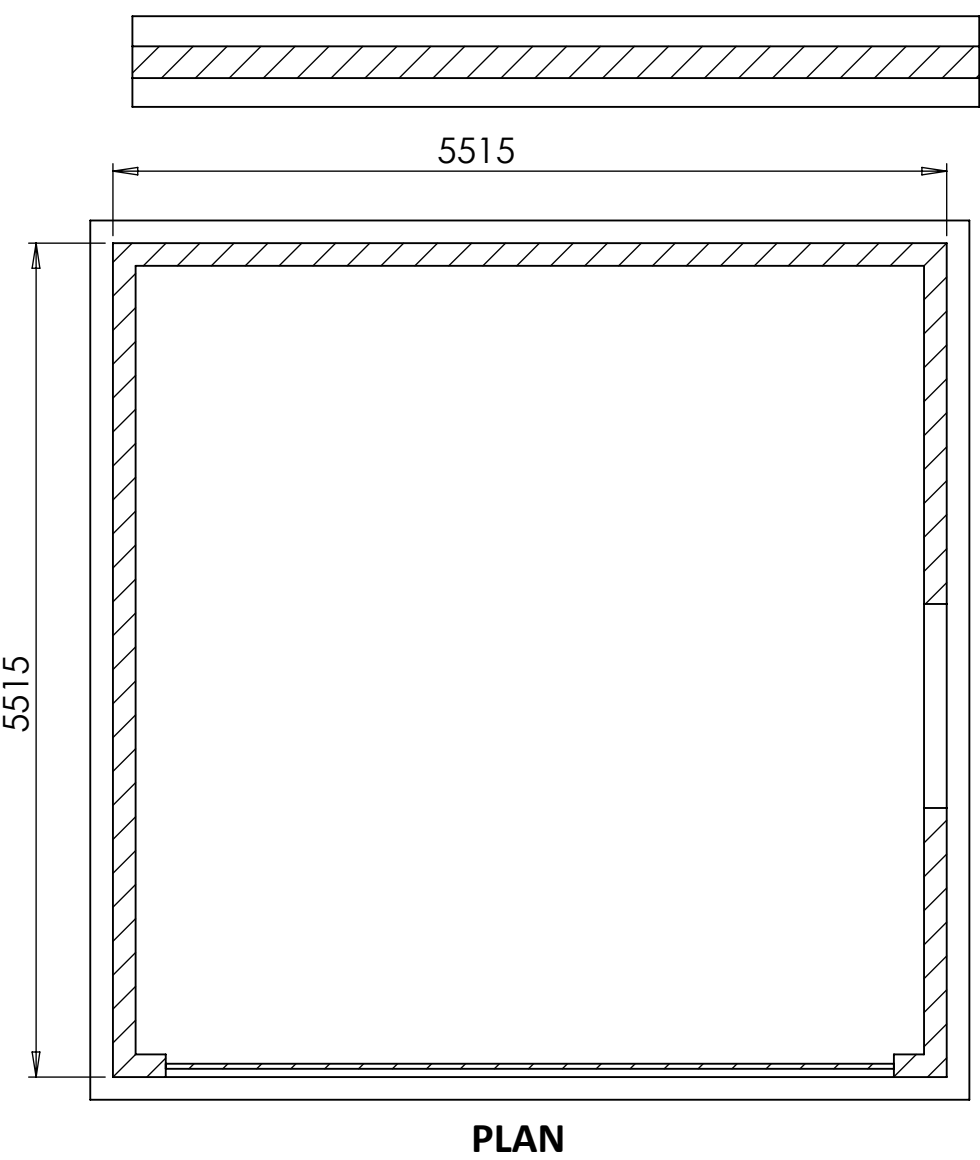

General Notes DIMENSIONS ARE NOT SCALED FROM THIS DRAWING AND ALL SIZES MUST BE CHECKED PRIOR TO CONSTRUCTION. ELECTRONIC DATA MAY NOT BE ALTERED/DELETED WITHOUT PRIOR WRITTEN CONSENT. ALL DESIGNS REMAIN THE PROPERTY OF K.STONE & CO UNTILL THE RECIPT OF WRITTEN NOTIFICATION	Client: Mr S. ODonnell	Project: CARPORT	Scale: 1:50 @A2
	Location: 24 STATION ROAD, DESFORD , LEICESTER		Date: 21/02/2023
	Drawing #: SOD/CP/001		Drawn by: KS
			Checked by: