



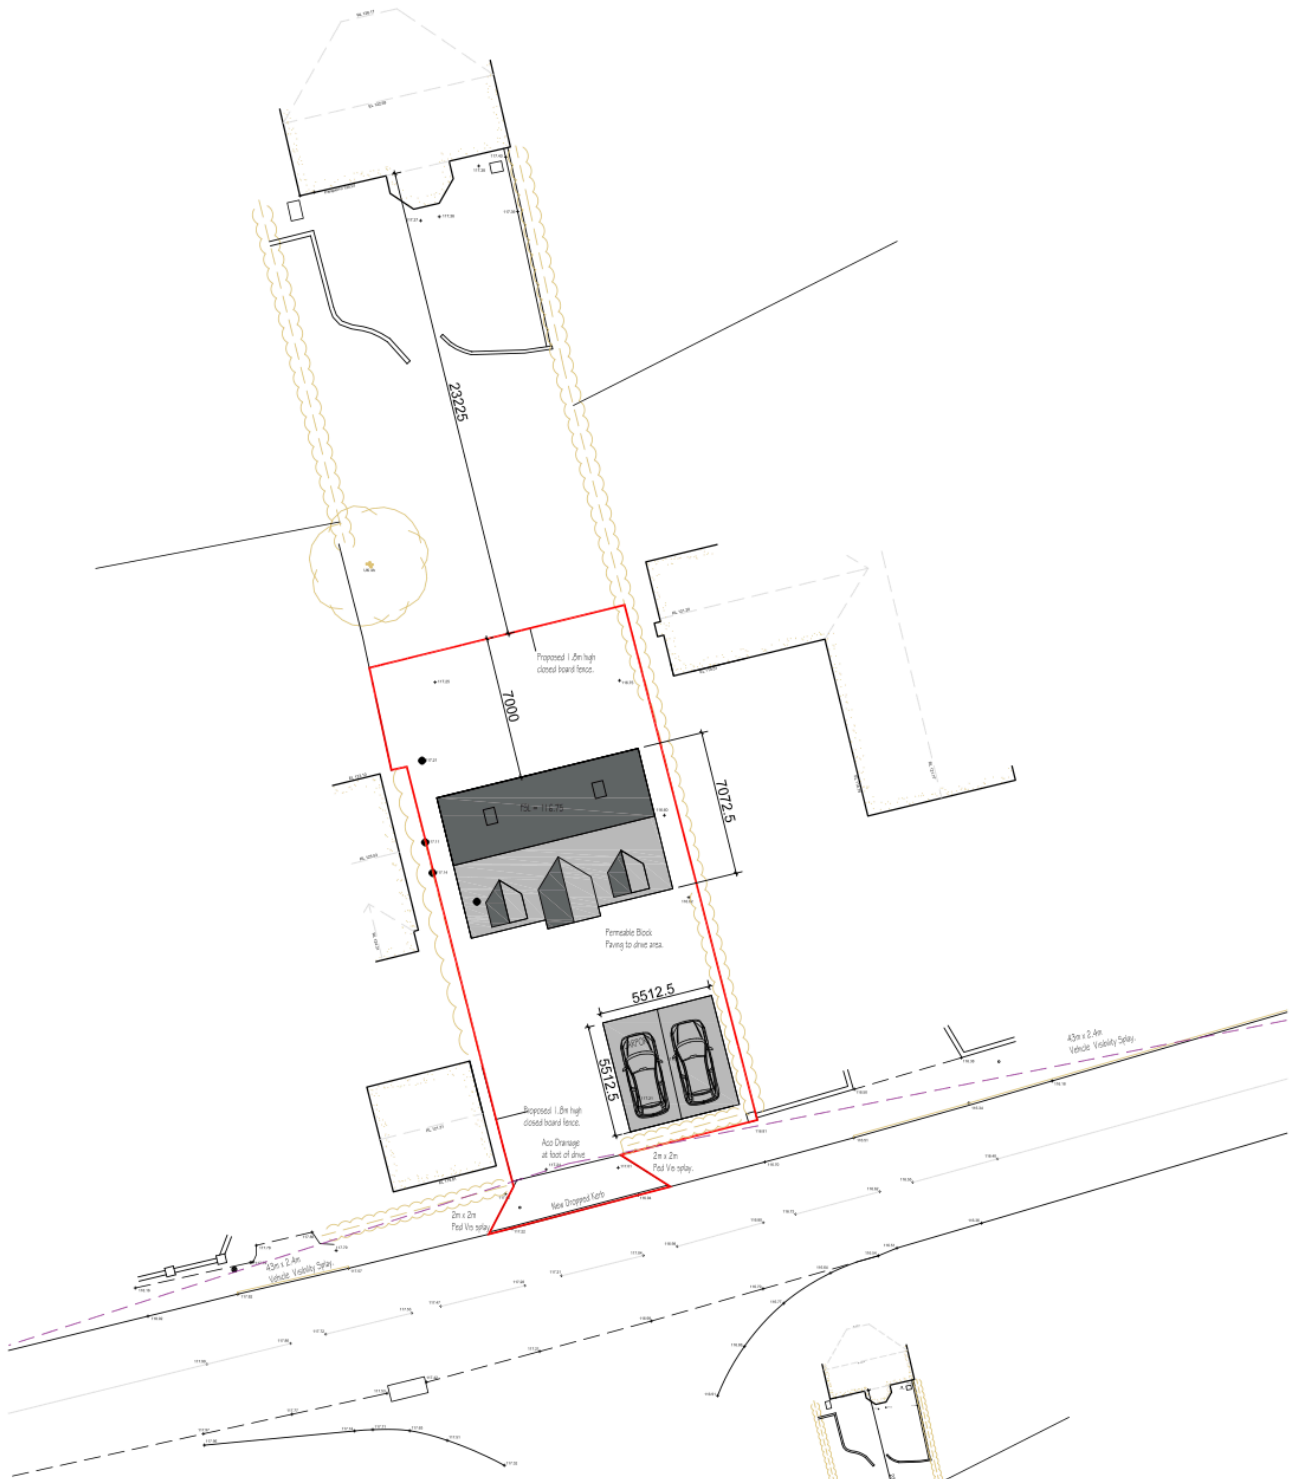

Proposed Site Plan - 1:200

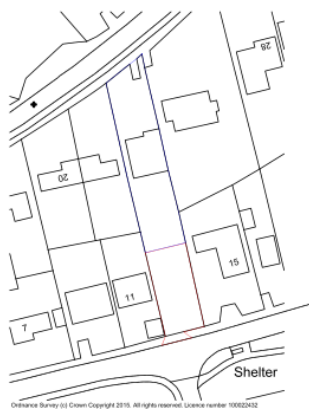


Location Plan - 1:1250



Site Boundary
Other Land in ownership by Client

Block Plan - 1:500

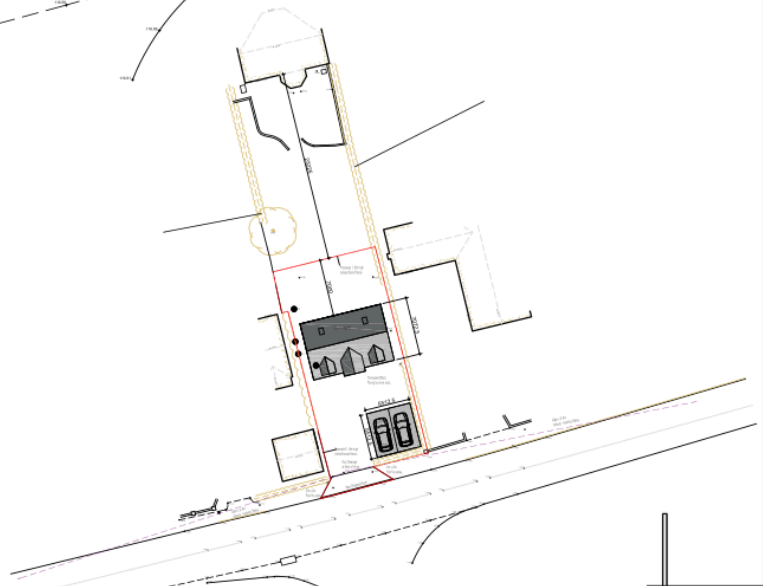

Proposed Carport Street El.

RL 125.53

No. 11