

11/00621/FUL
DCPLAN.

## floor plan before Conservatory.

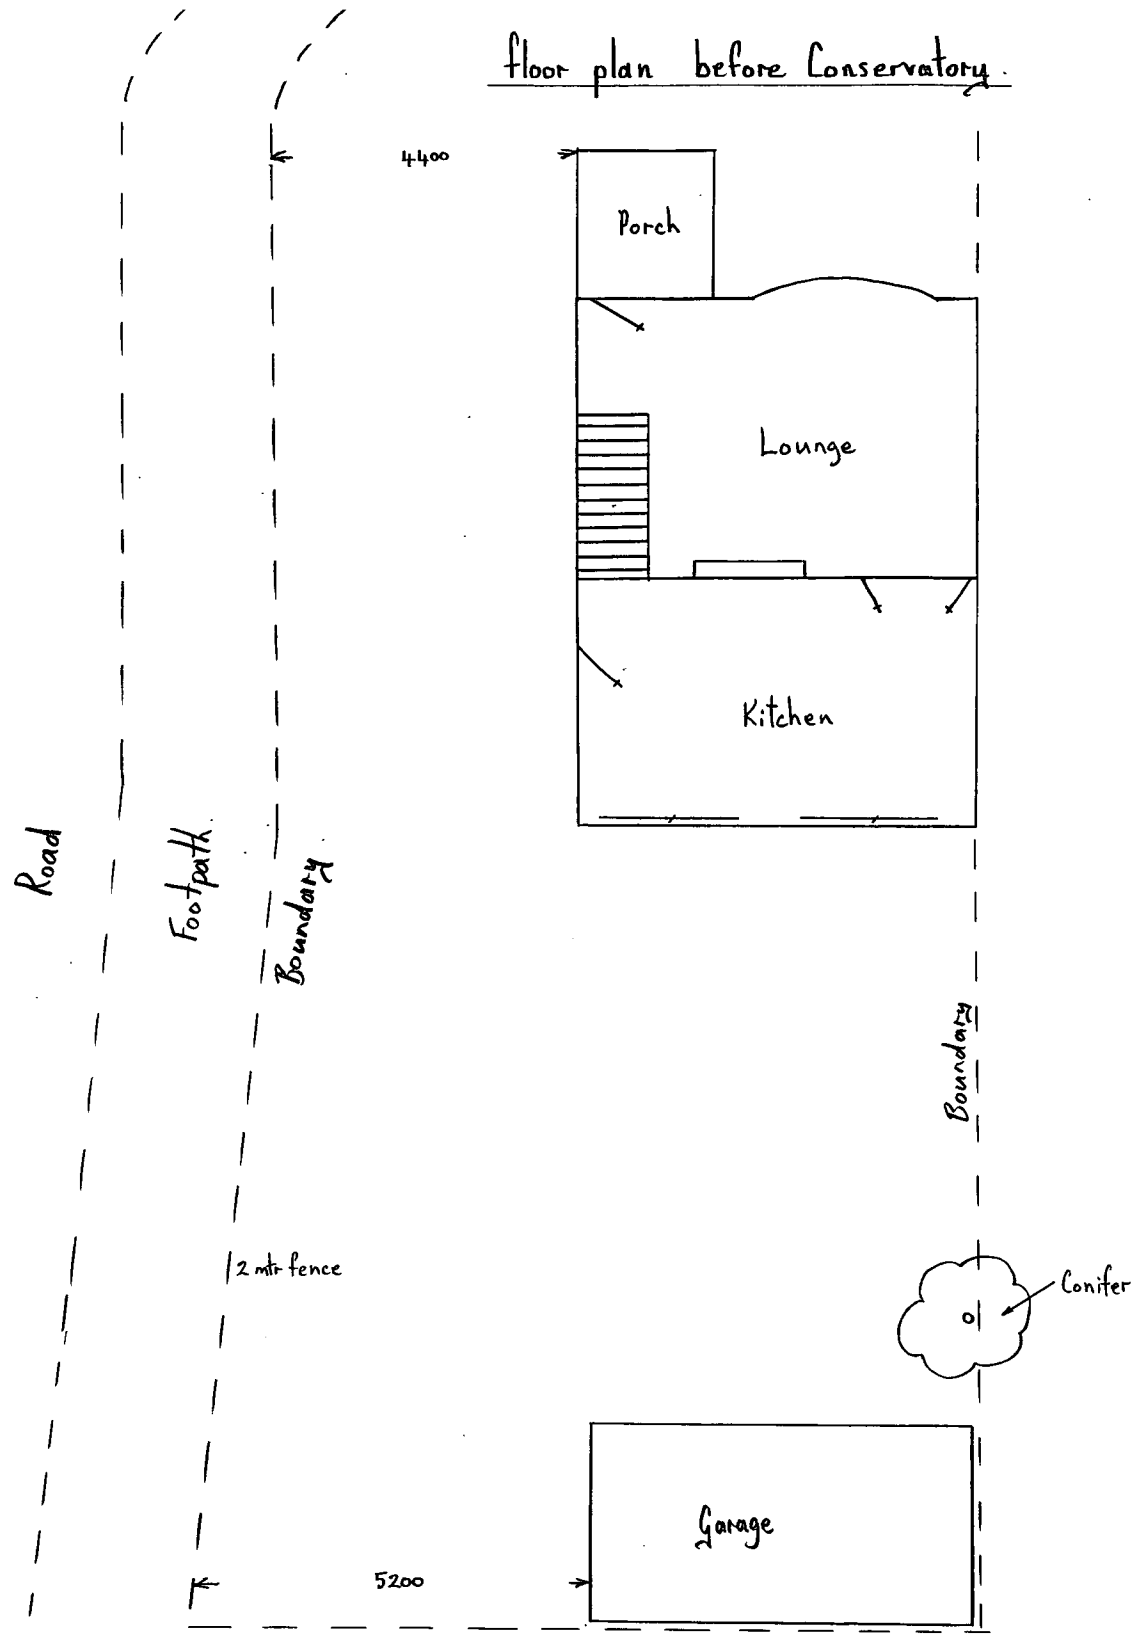


## floor plan after Conservatory.

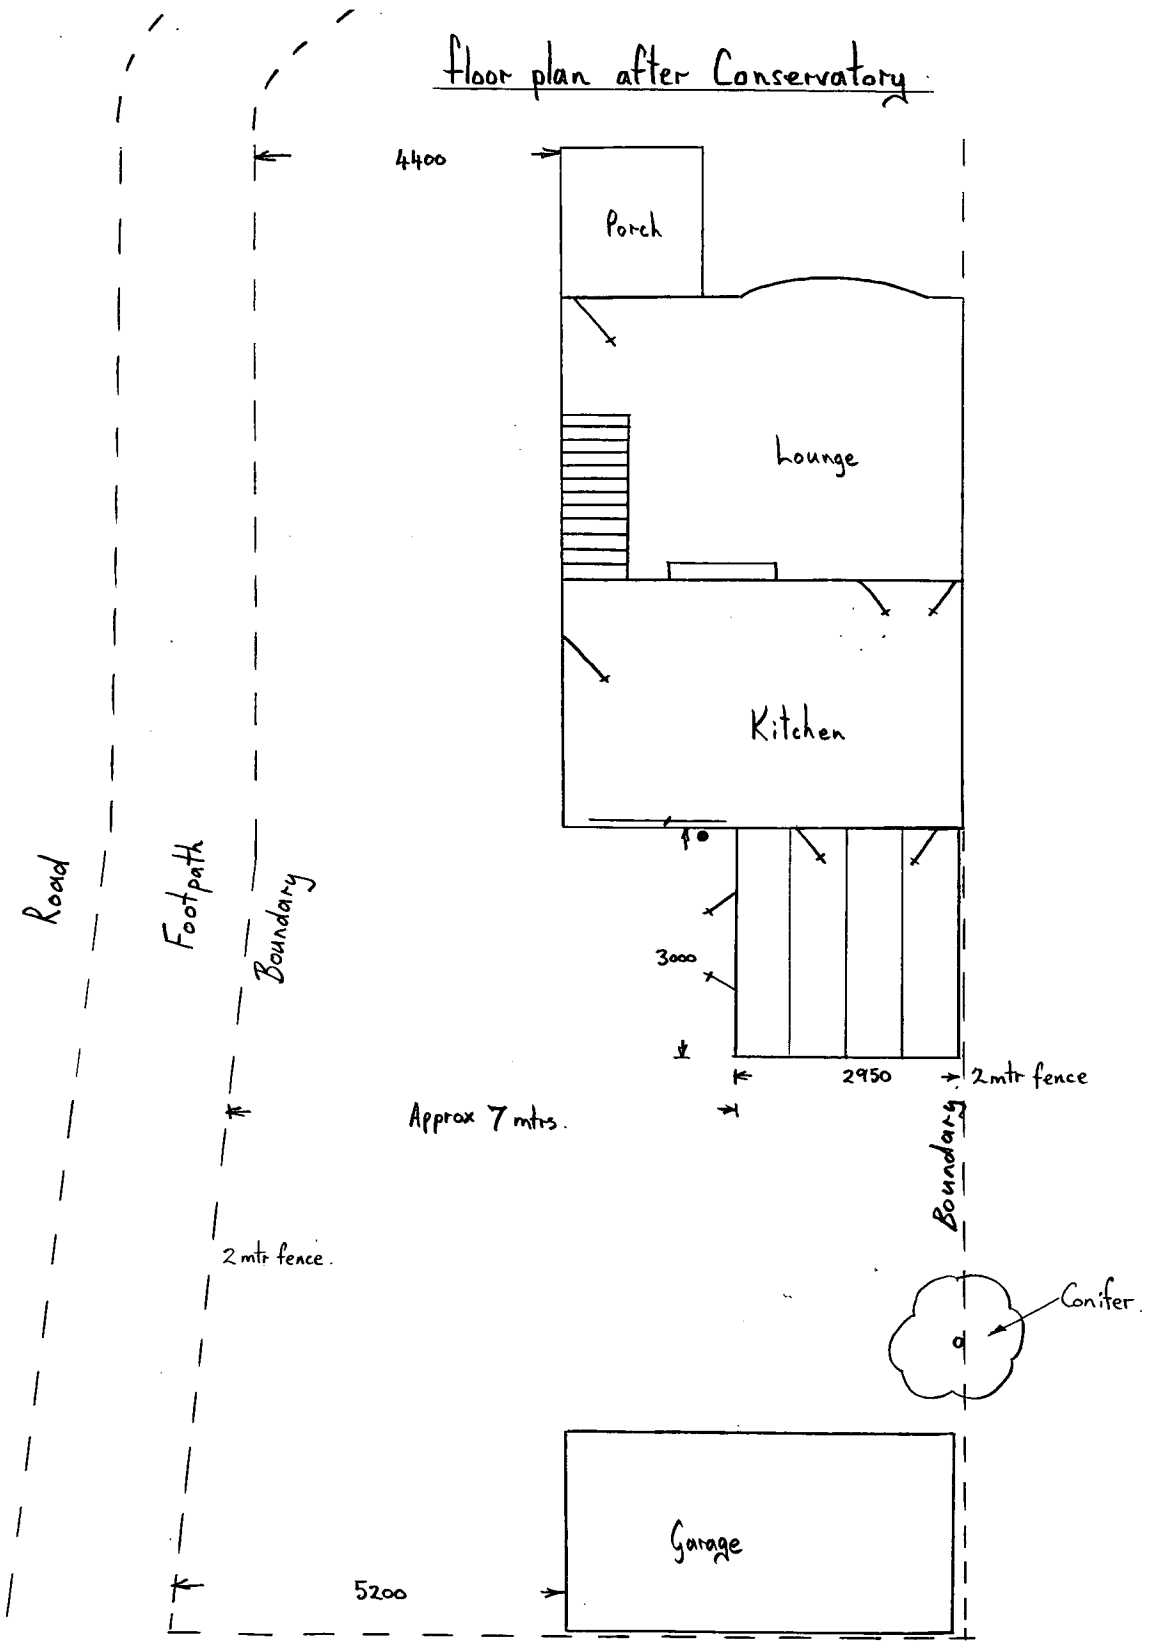


Scale 1:100.

Proposed Conservatory at :-

Nº 10. Hereford Close.
Barwell.
Leics.
LE9-8HP.

DEVELOPMENT
SERVICES
28 JUL 2011
RECEIVED