

11/00239/FUL
DC PLN
ETECH

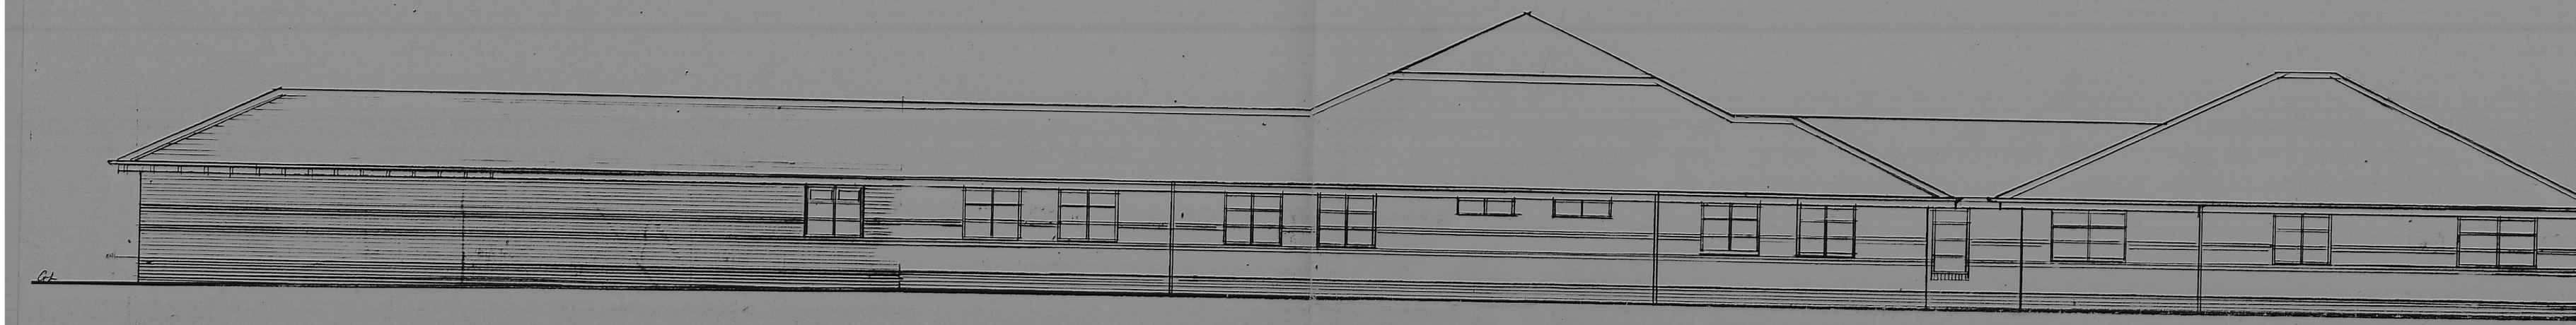


Side (North) Elevation.

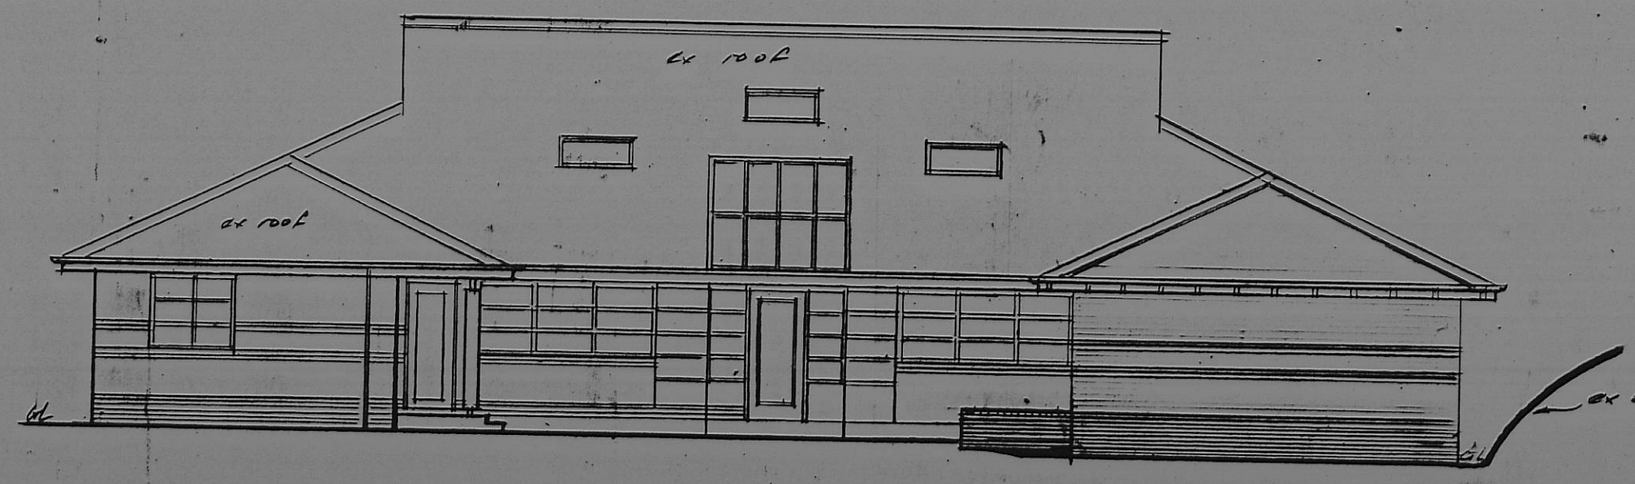

Side (South) Elevation.



Front (West) Elevation

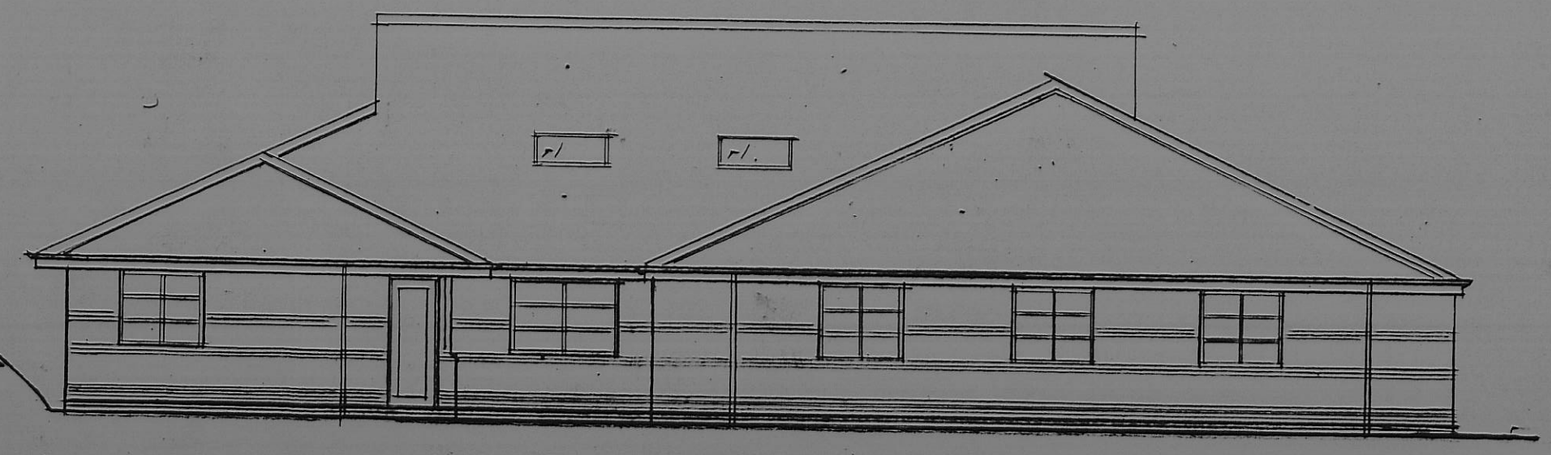

Rear (East) Elevation

Existing Elevations

Martin S Dennis
Architectural Technician
10 Wedlake Close
Simcoate LE9 4HY
Tel 01455 272275

scale 1:100
date 21.2.11
drg no M1231/3

Proposed New Conservatory
Doctors Surgery
Heath Lane,
Earl Shilton.