
11/00239/FUL
DCPLN
9TECH

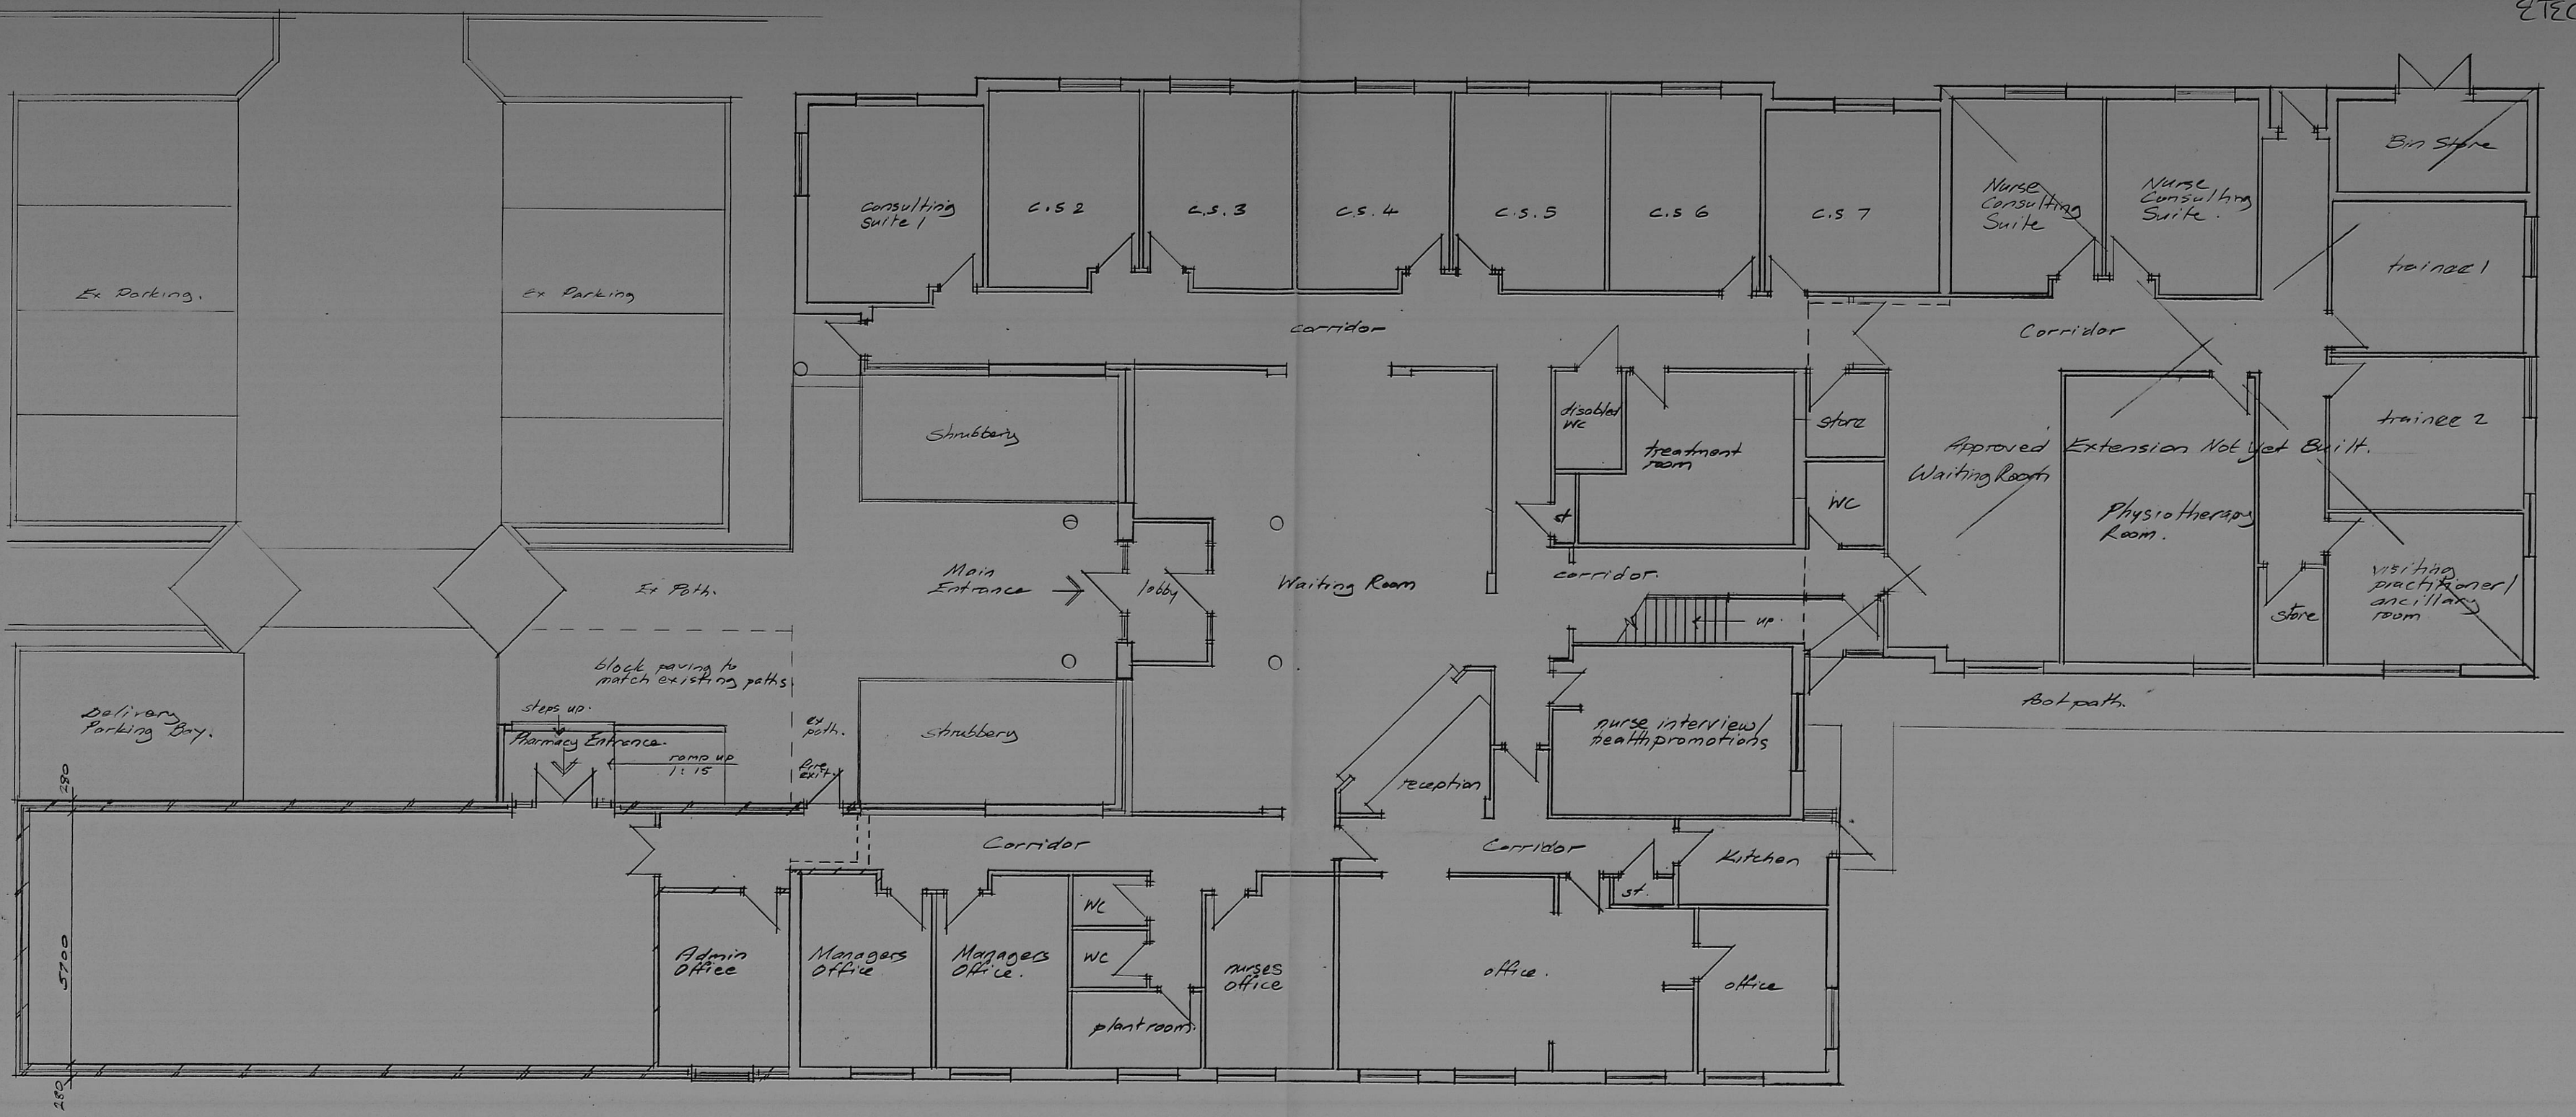


Ground Floor Plan. (Existing)

a 31/7/03 room designation shown to rear extension


Martin S Dennis
Architectural Technician
10 Wesley Close,
Sapcote, Leics LE9 4HY

Tel 01455 272275


date 18/06/03
drg no 11799/1a
scale 1:100

Proposed Conservatory
Doctors Surgery
Heath Lane,
Earl Shilton