
11/00239/FU
OCPLN
ETEC

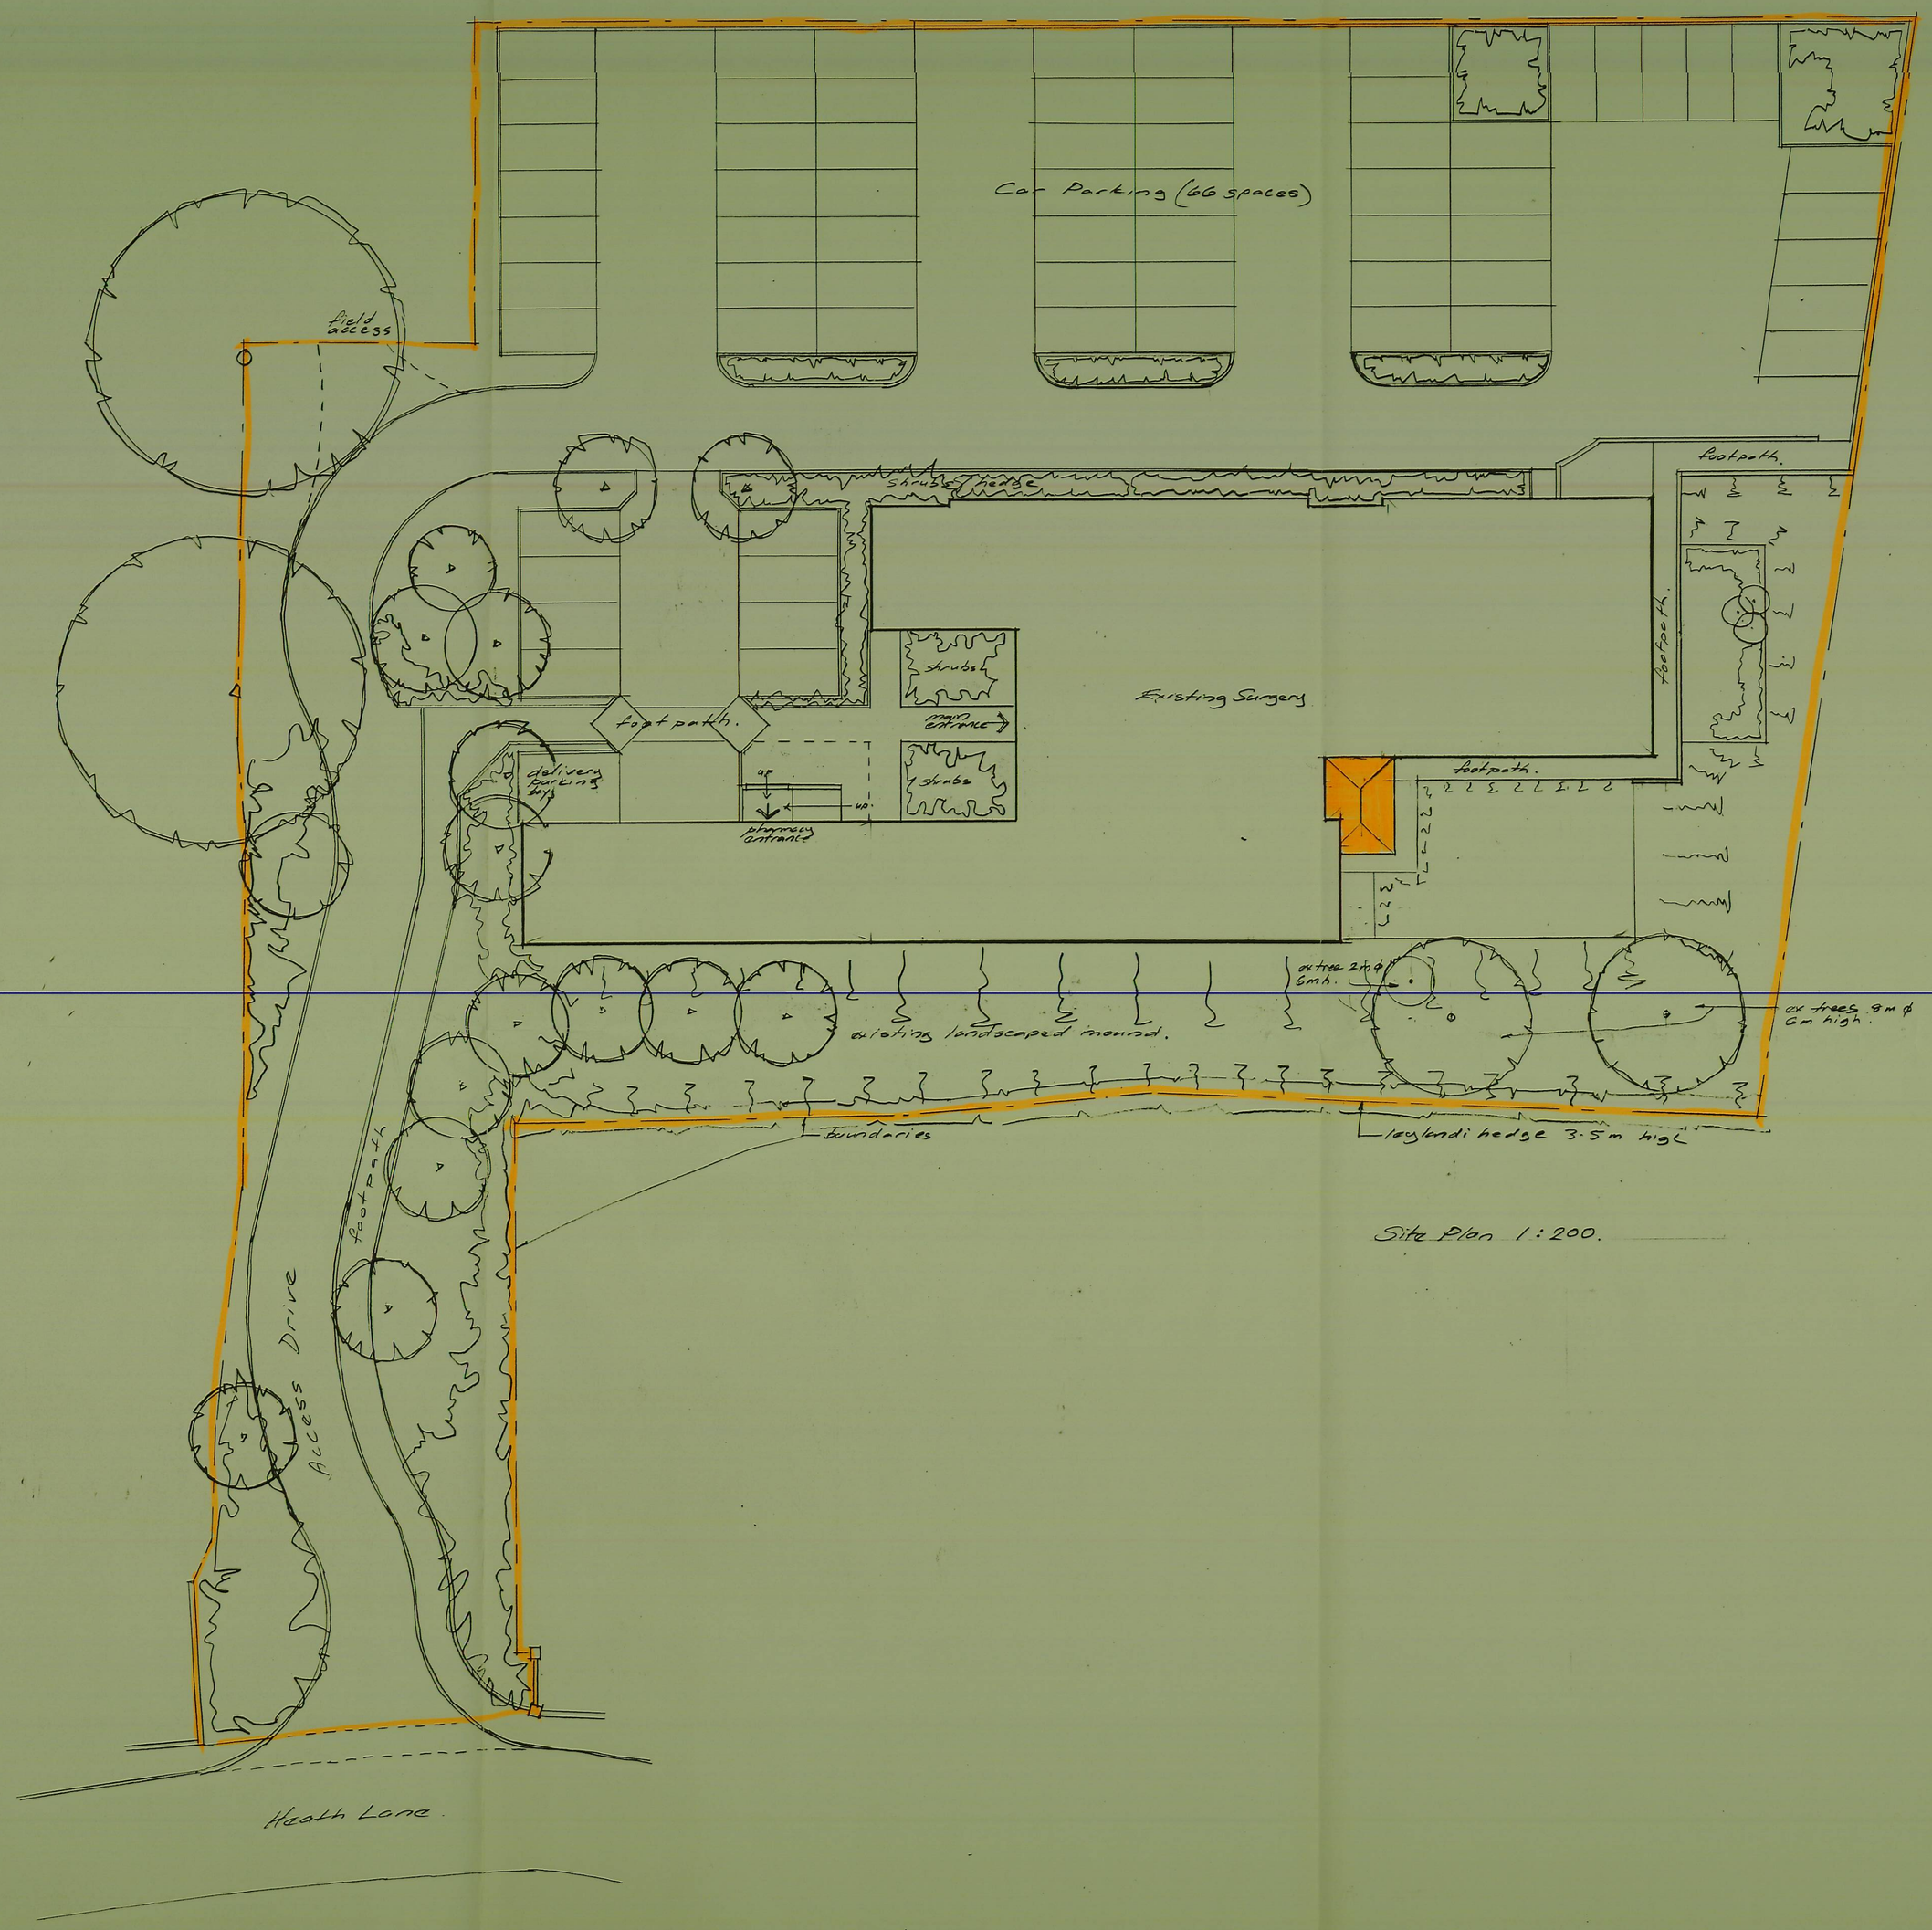

Site Plan 1:200.

Martin S Dennis
Architectural Technician
12 Wesley Close,
Sapcote, Leics LE9 4HY
Tel 01455 272273

date 19/06/03
drg no M799/3
scale 1:200

Proposed New Conservatory
Doctors Surgery
Heath Lane,
Earl Shilton.