50 40 30 20 10 0 50

Scale Bar - 1:1250

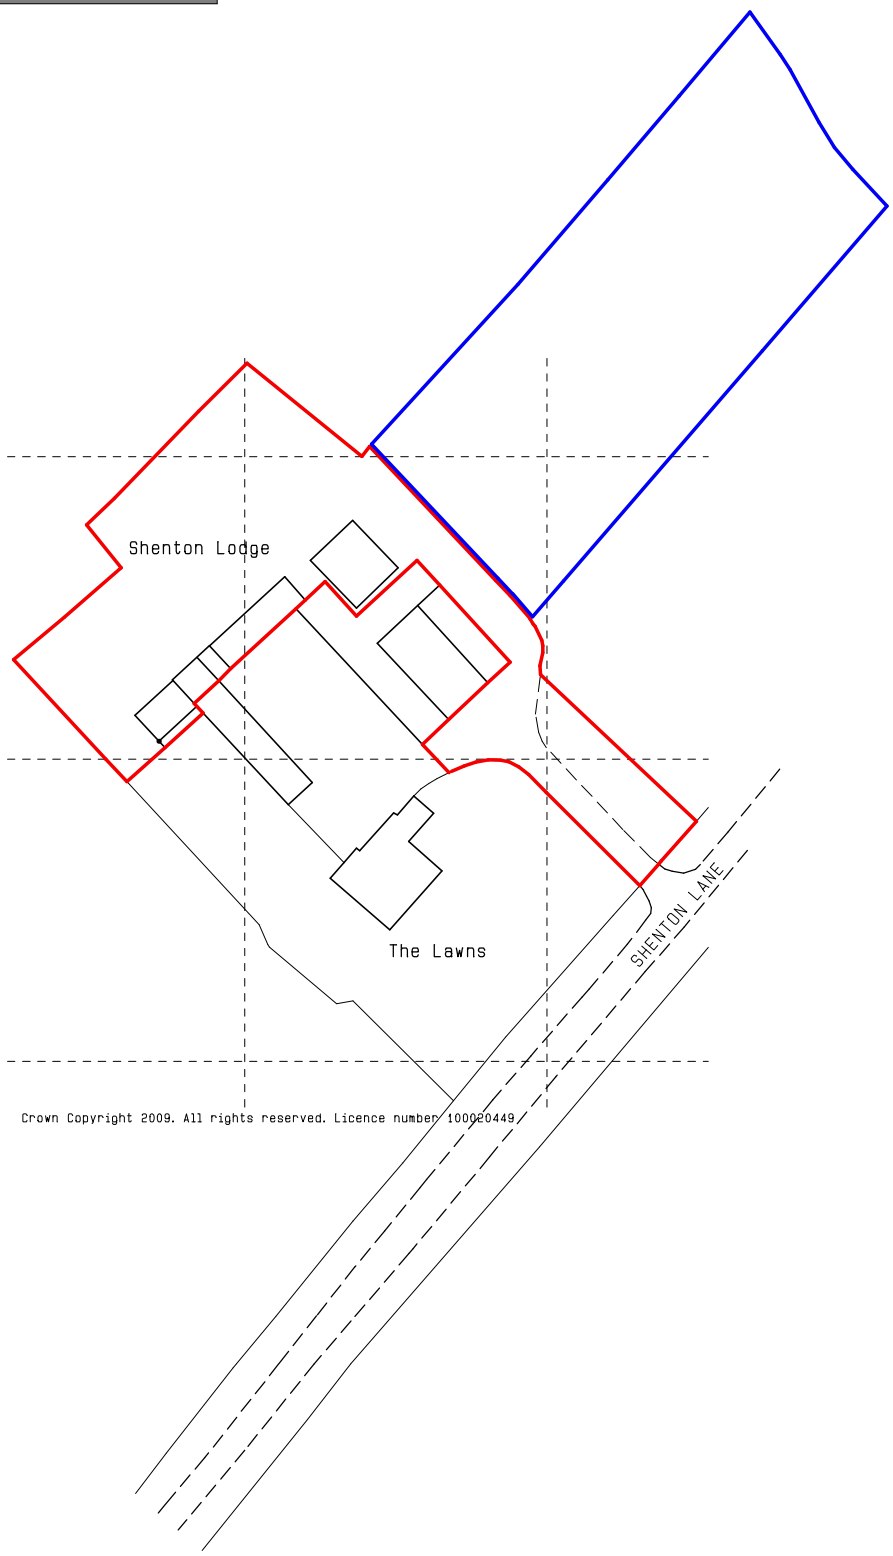

S A V A G E H A Y W A R D

A R C H I T E C T S

19 Station Rd Hinckley, Leicestershire, LE10 1AW, 01455 635665, FAX- 01455 618971

Client Mr & Mrs Seemann			Drawing Site Location Plan	
Project New Swimming Pool & Sun Room Extension	Auth MEJA	Dwg Sheet A4	Date Sept 2009	Drawing No 06 A
	Scale 1:1250		Job No 09 / 75	

THIS DRAWING IS THE COPYRIGHT OF SAVAGE HAYWARD CDM Ltd. REPRODUCTION IN ANY FORM, IN WHOLE OR PART, IS FORBIDDEN WITHOUT THE PRIOR WRITTEN PERMISSION OF THE COPYRIGHT HOLDER. DO NOT SCALE FROM DRAWING AND ONLY FIGURE DIMENSIONS ARE TO BE USED