




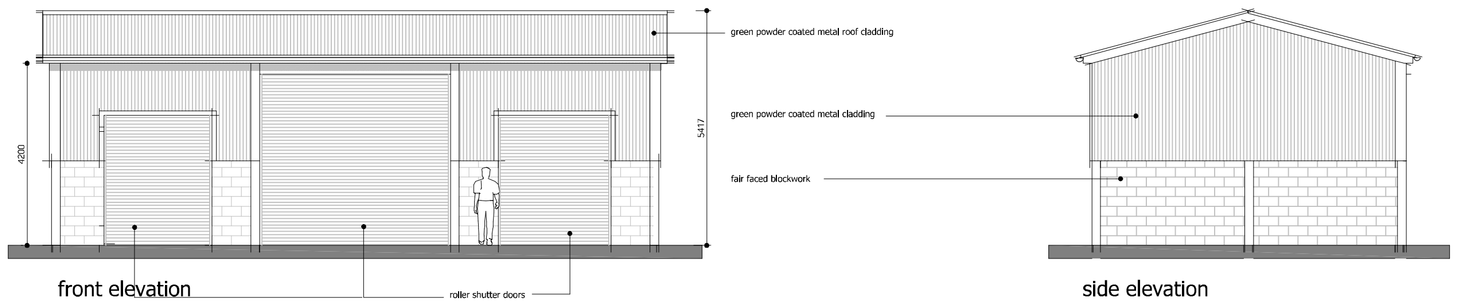


floor plan

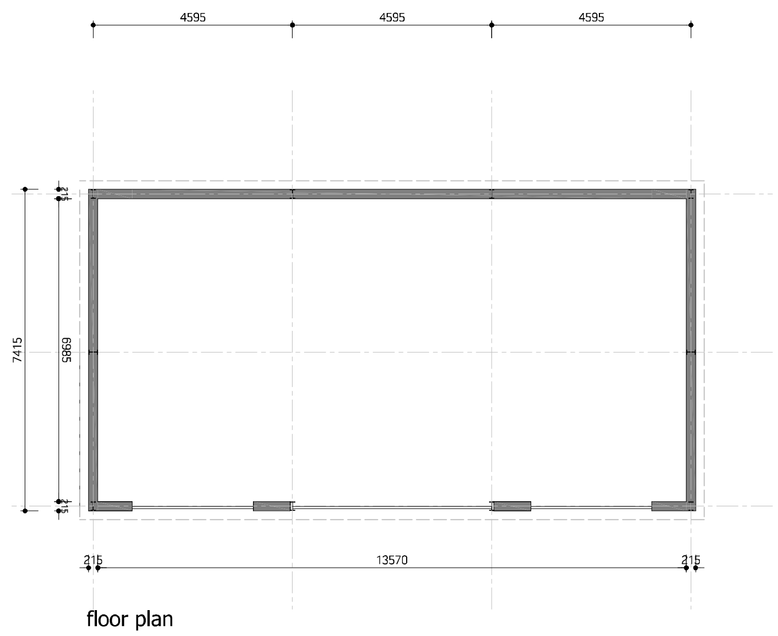

Perspective View

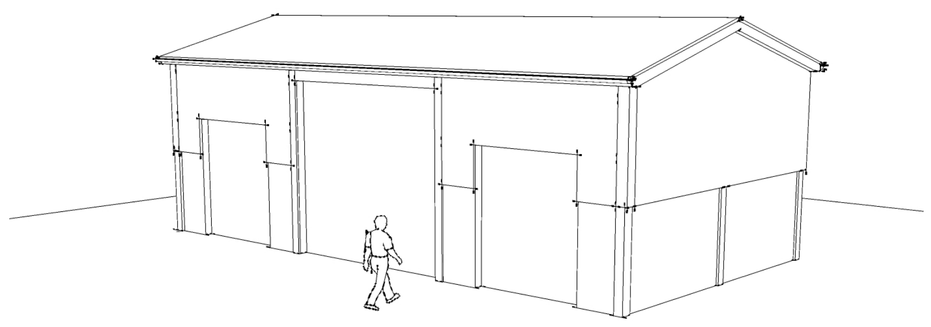

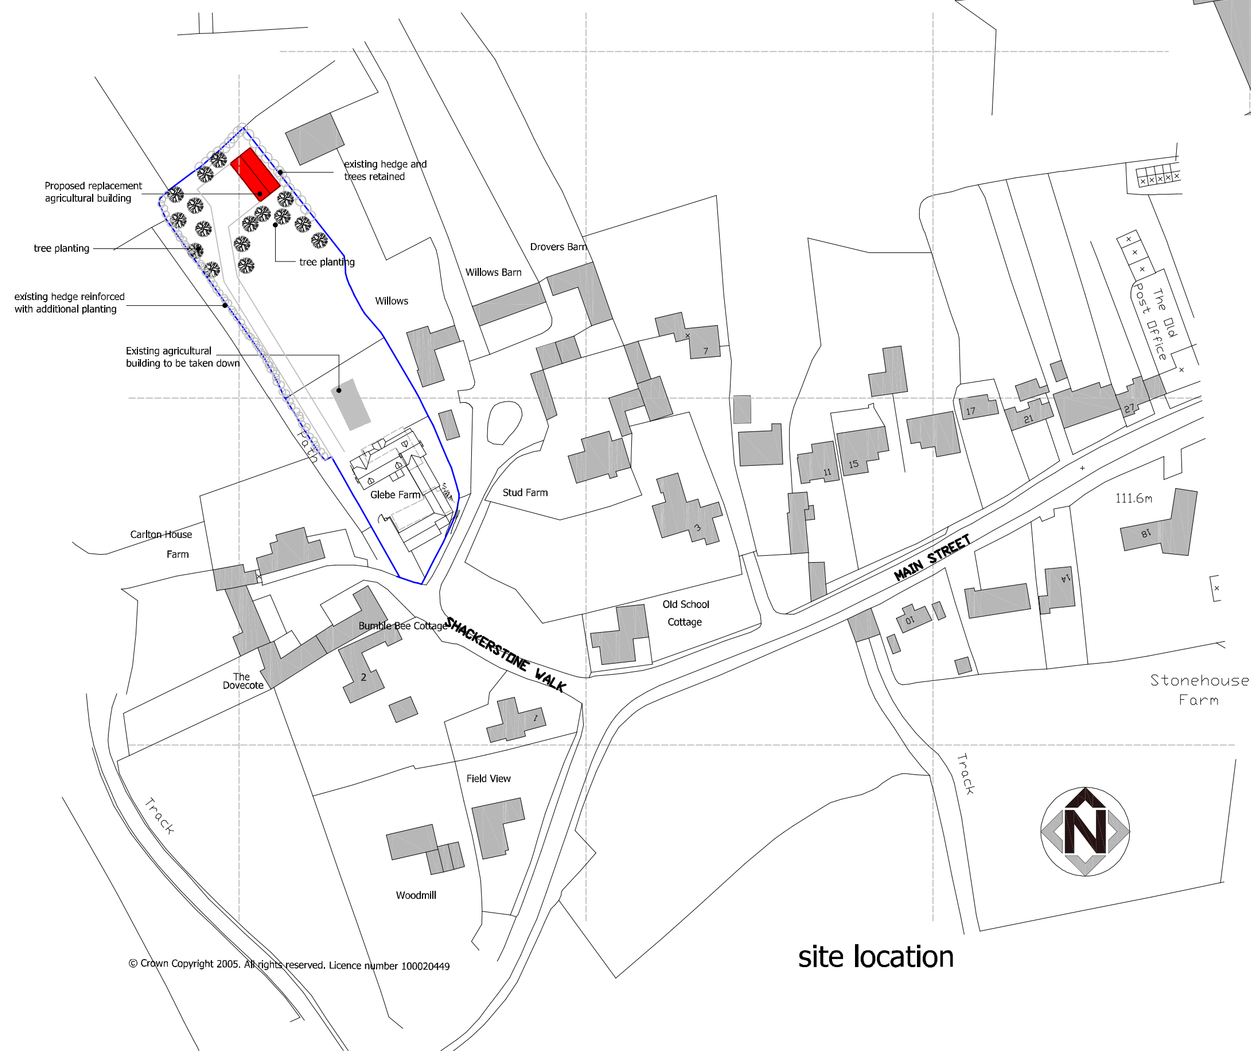

site location

NOTE
This drawing and design is copyright and must not be reproduced in part or in whole without prior written consent.
Contractors must verify all dimensions on site before commencing work or preparing shop drawings.

DCI Architecture Limited
27, Trinity Close,
Ashby de-la Zouch
Leicestershire
LE65 2GR

Tel 01530 416700
Fax 0845 2992404
Email: darren.insley1@ntlworld.com
Member of the Chartered Institute of Architectural Technologists

project:
Proposed Replacement Agricultural Building
Glebe Farm, Shackerstone Walk, carlton, Leics

client
Mr & Mrs Yates

drawing
Planning Drawing

drawing no.
03

drawing by.
Darren Insley

revision

date:
2007

scale
1:100, 1:500, 1: 1250