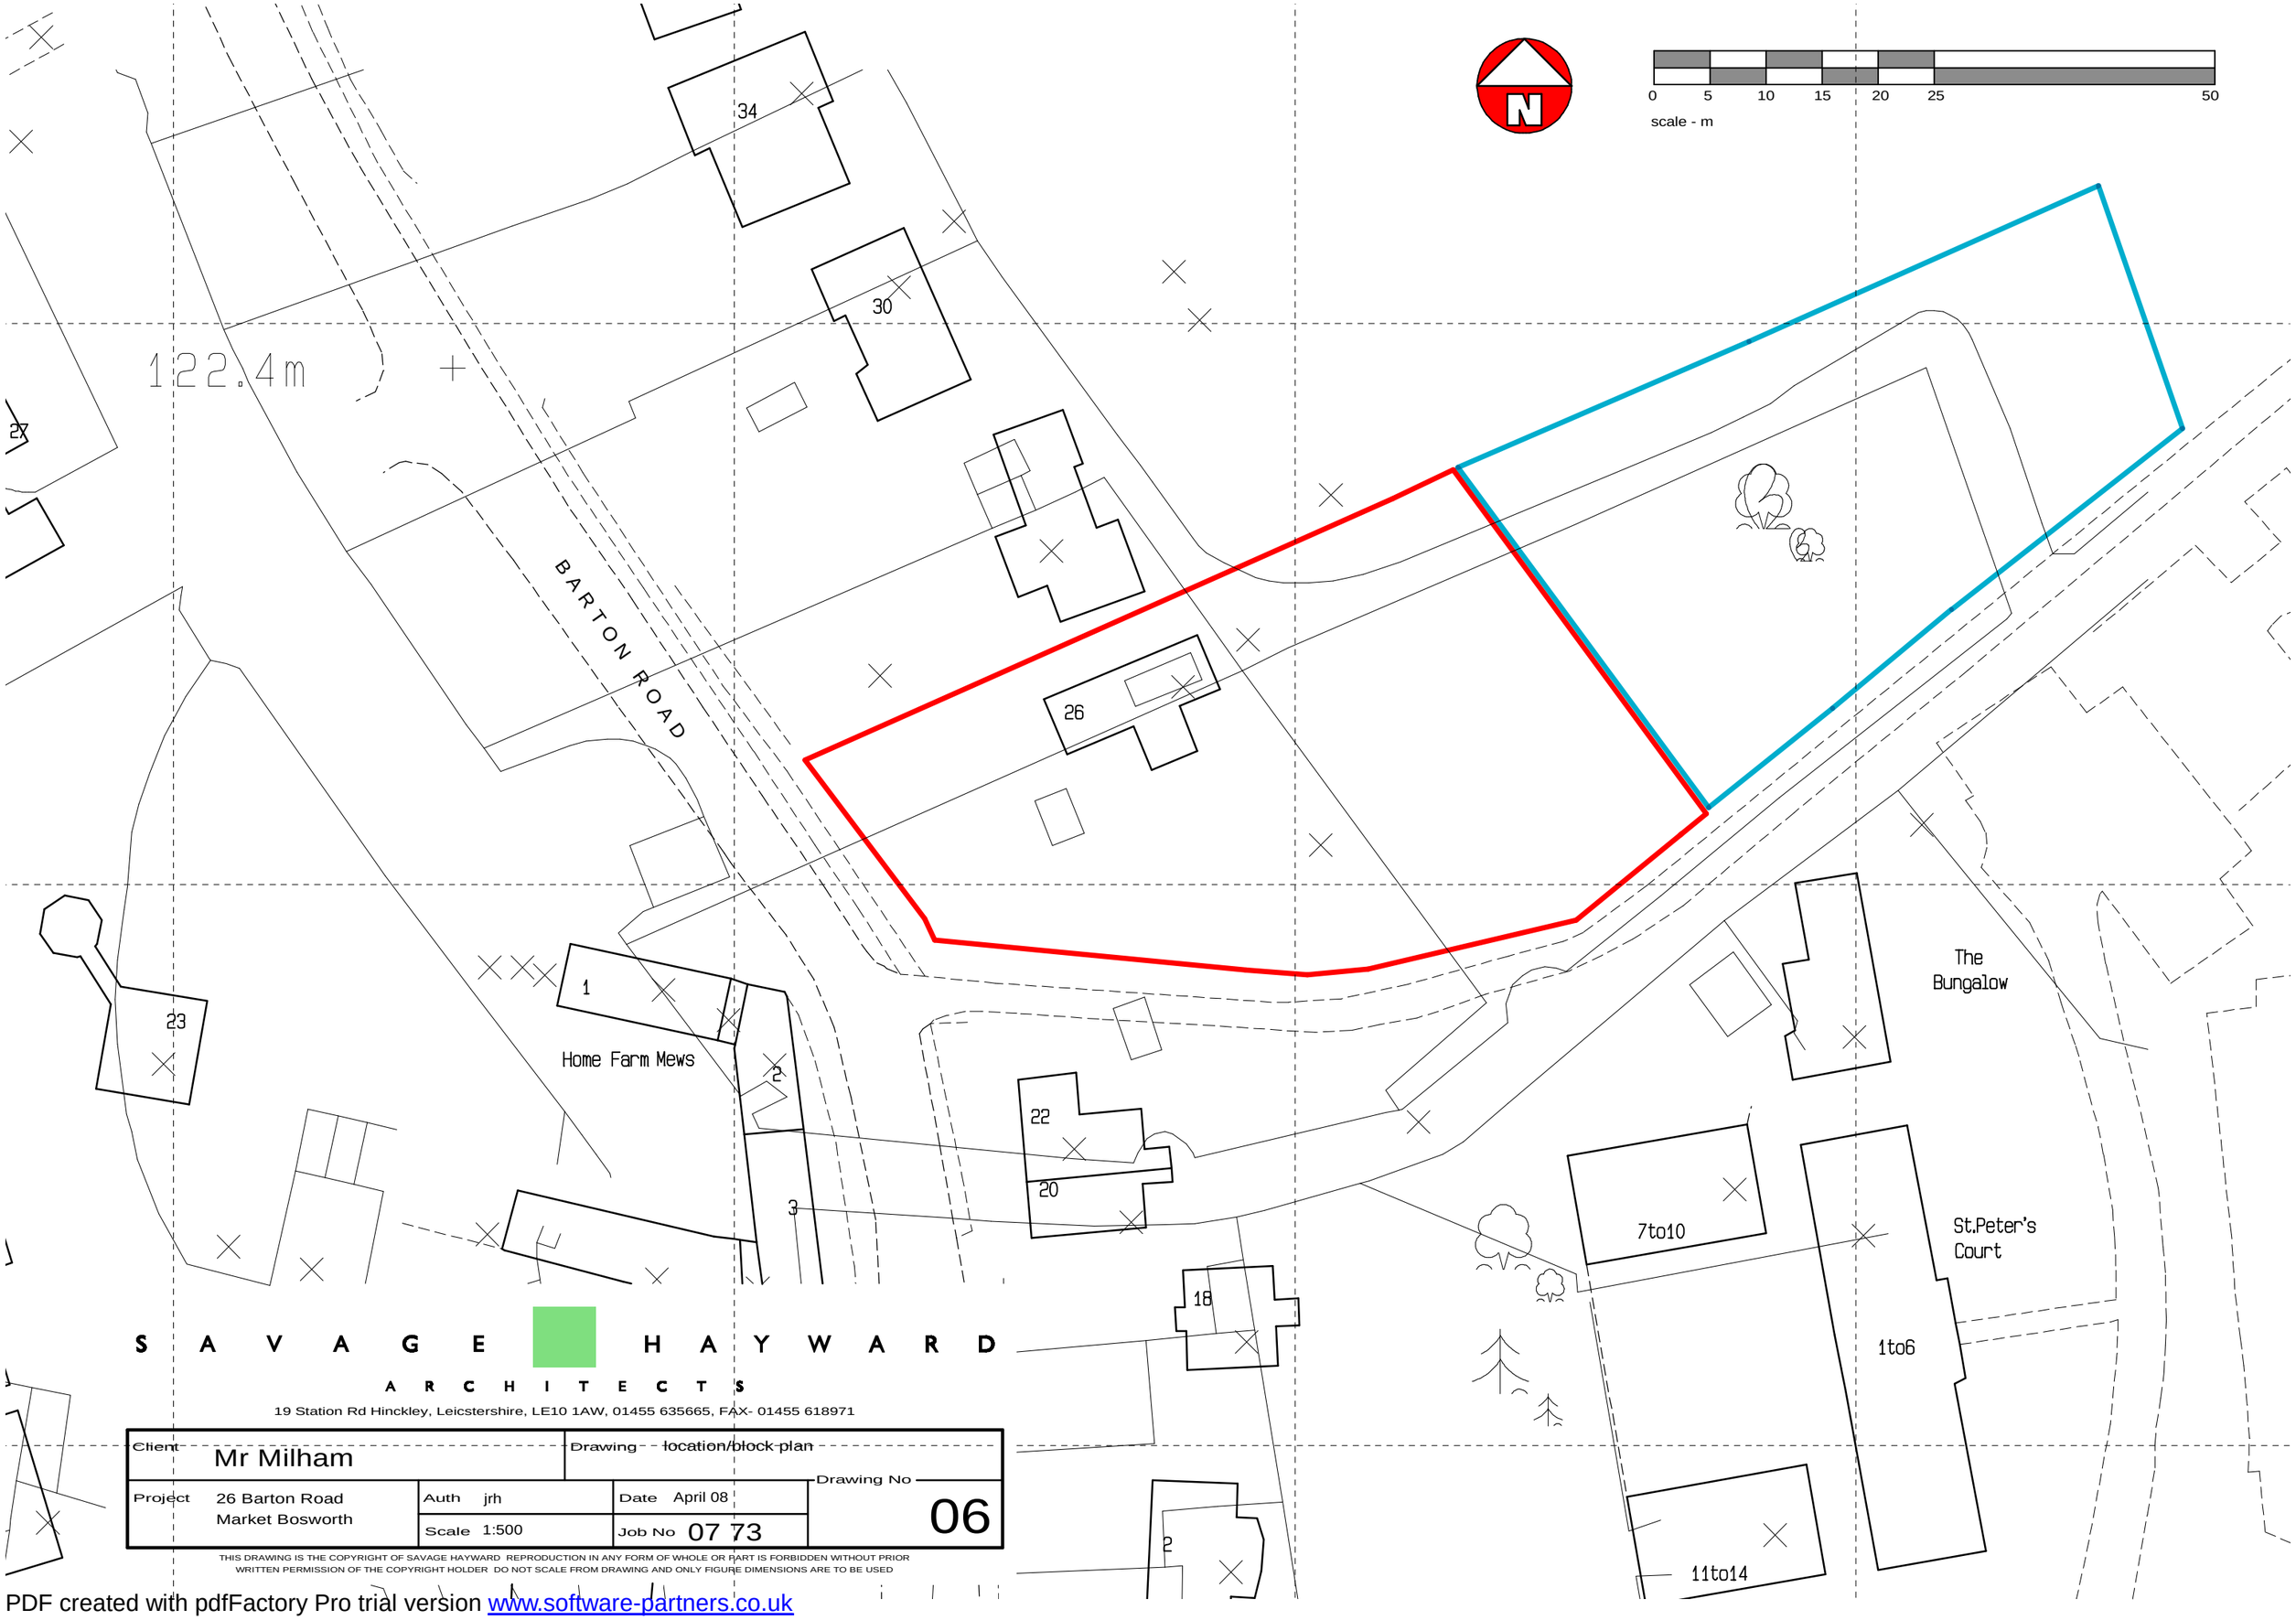

S A V A G E H A Y W A R D

A R C H I T E C T S

19 Station Rd Hinckley, Leicstershire, LE10 1AW, 01455 635665, FAX- 01455 618971

Client Mr Milham		Drawing location/block plan	
Project 26 Barton Road Market Bosworth	Auth jrh	Date April 08	Drawing No 06
	Scale 1:500	Job No 07 73	

THIS DRAWING IS THE COPYRIGHT OF SAVAGE HAYWARD REPRODUCTION IN ANY FORM OF WHOLE OR PART IS FORBIDDEN WITHOUT PRIOR WRITTEN PERMISSION OF THE COPYRIGHT HOLDER DO NOT SCALE FROM DRAWING AND ONLY FIGURE DIMENSIONS ARE TO BE USED

PDF created with pdfFactory Pro trial version www.software-partners.co.uk