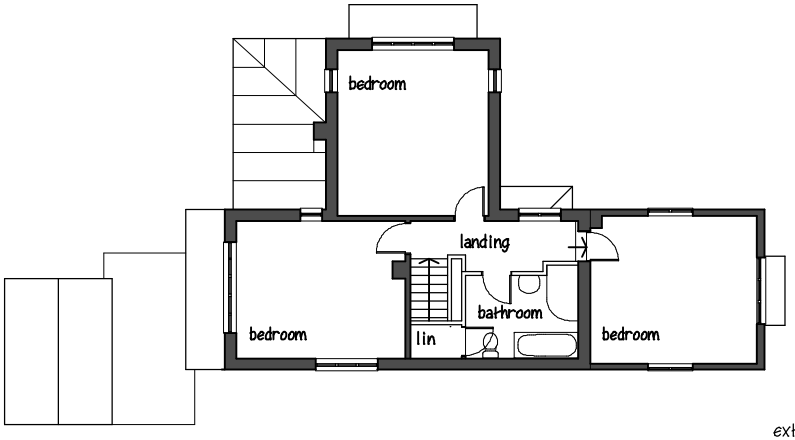

extg first floor plan

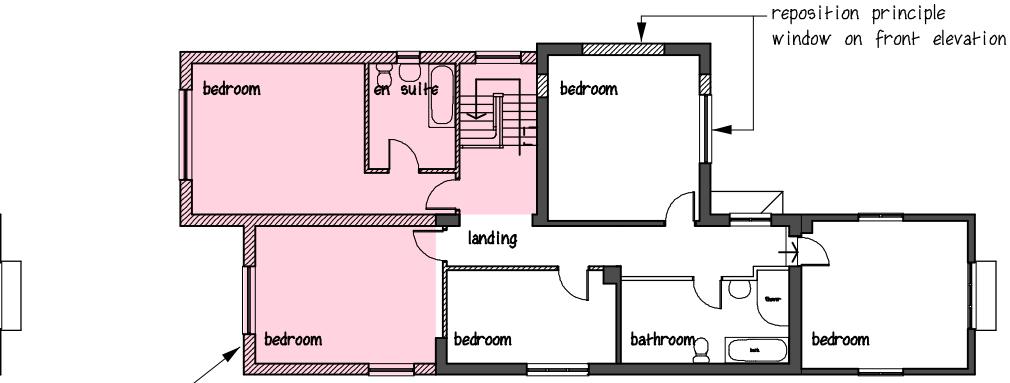

extent of suggested extensions shown pink

first floor plan (indicative)

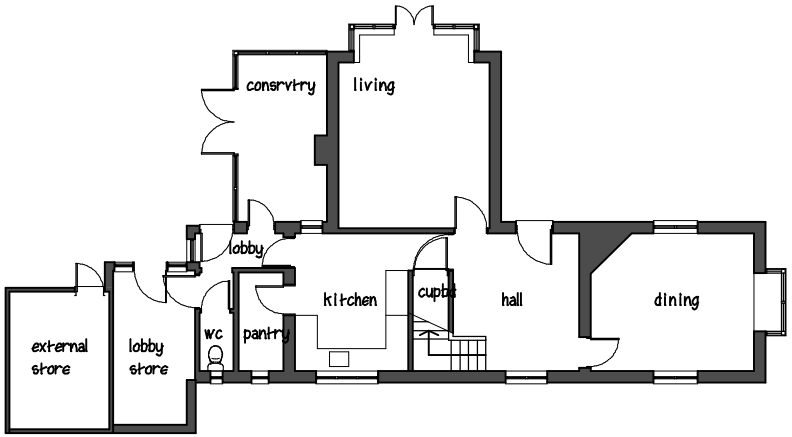

extg ground floor plan

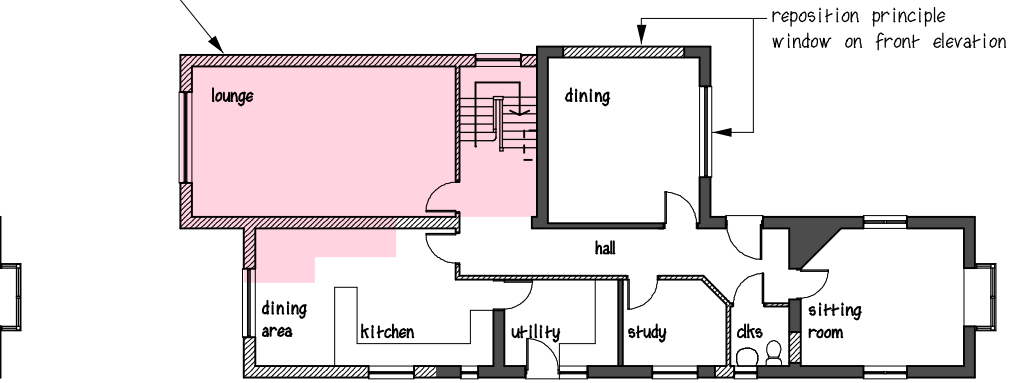

ground floor plan (indicative)



S A V A G E H A Y W A R D
A R C H I T E C T S
19 Station Rd Hinckley, Leicstershire, LE10 1AW, 01455 635665, FAX- 01455 618971

Client	Mr Milham	Drawing	plans of existing house with indicative extensions
Project	26 Barton Road Market Bosworth	Auth jrh	Date April 08
		Scale 1:200	Job No 07 73
			Drawing No 04

THIS DRAWING IS THE COPYRIGHT OF SAVAGE HAYWARD REPRODUCTION IN ANY FORM OF WHOLE OR PART IS FORBIDDEN WITHOUT PRIOR WRITTEN PERMISSION OF THE COPYRIGHT HOLDER DO NOT SCALE FROM DRAWING AND ONLY FIGURE DIMENSIONS ARE TO BE USED

PDF created with pdfFactory Pro trial version www.software-partners.co.uk