DEVELOPMENT SERVICES

- 4 DEC 2007

RECEIVED

Existing windows moved over maintaining size and position of windows in elevation

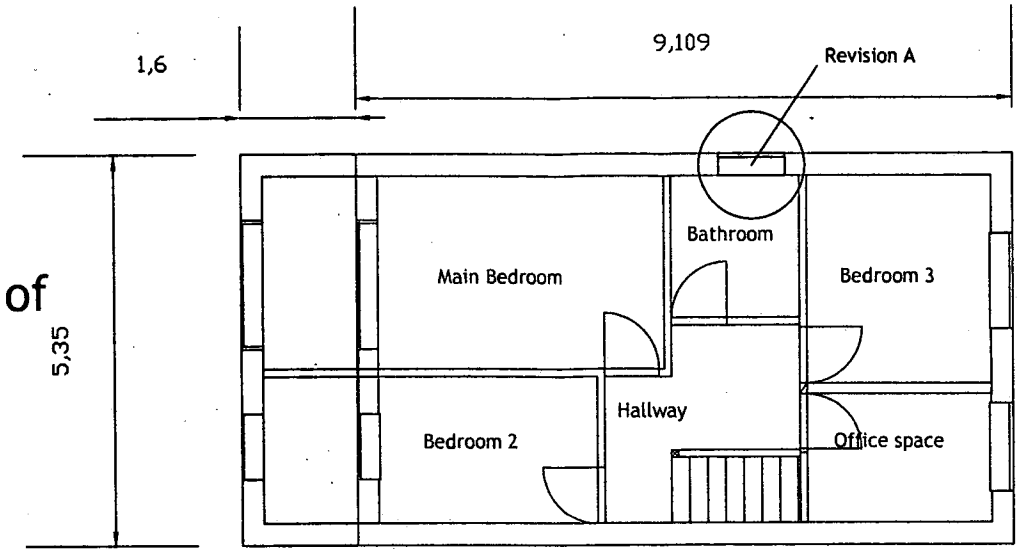

First Floor Plan 1:100

Boundary in Green

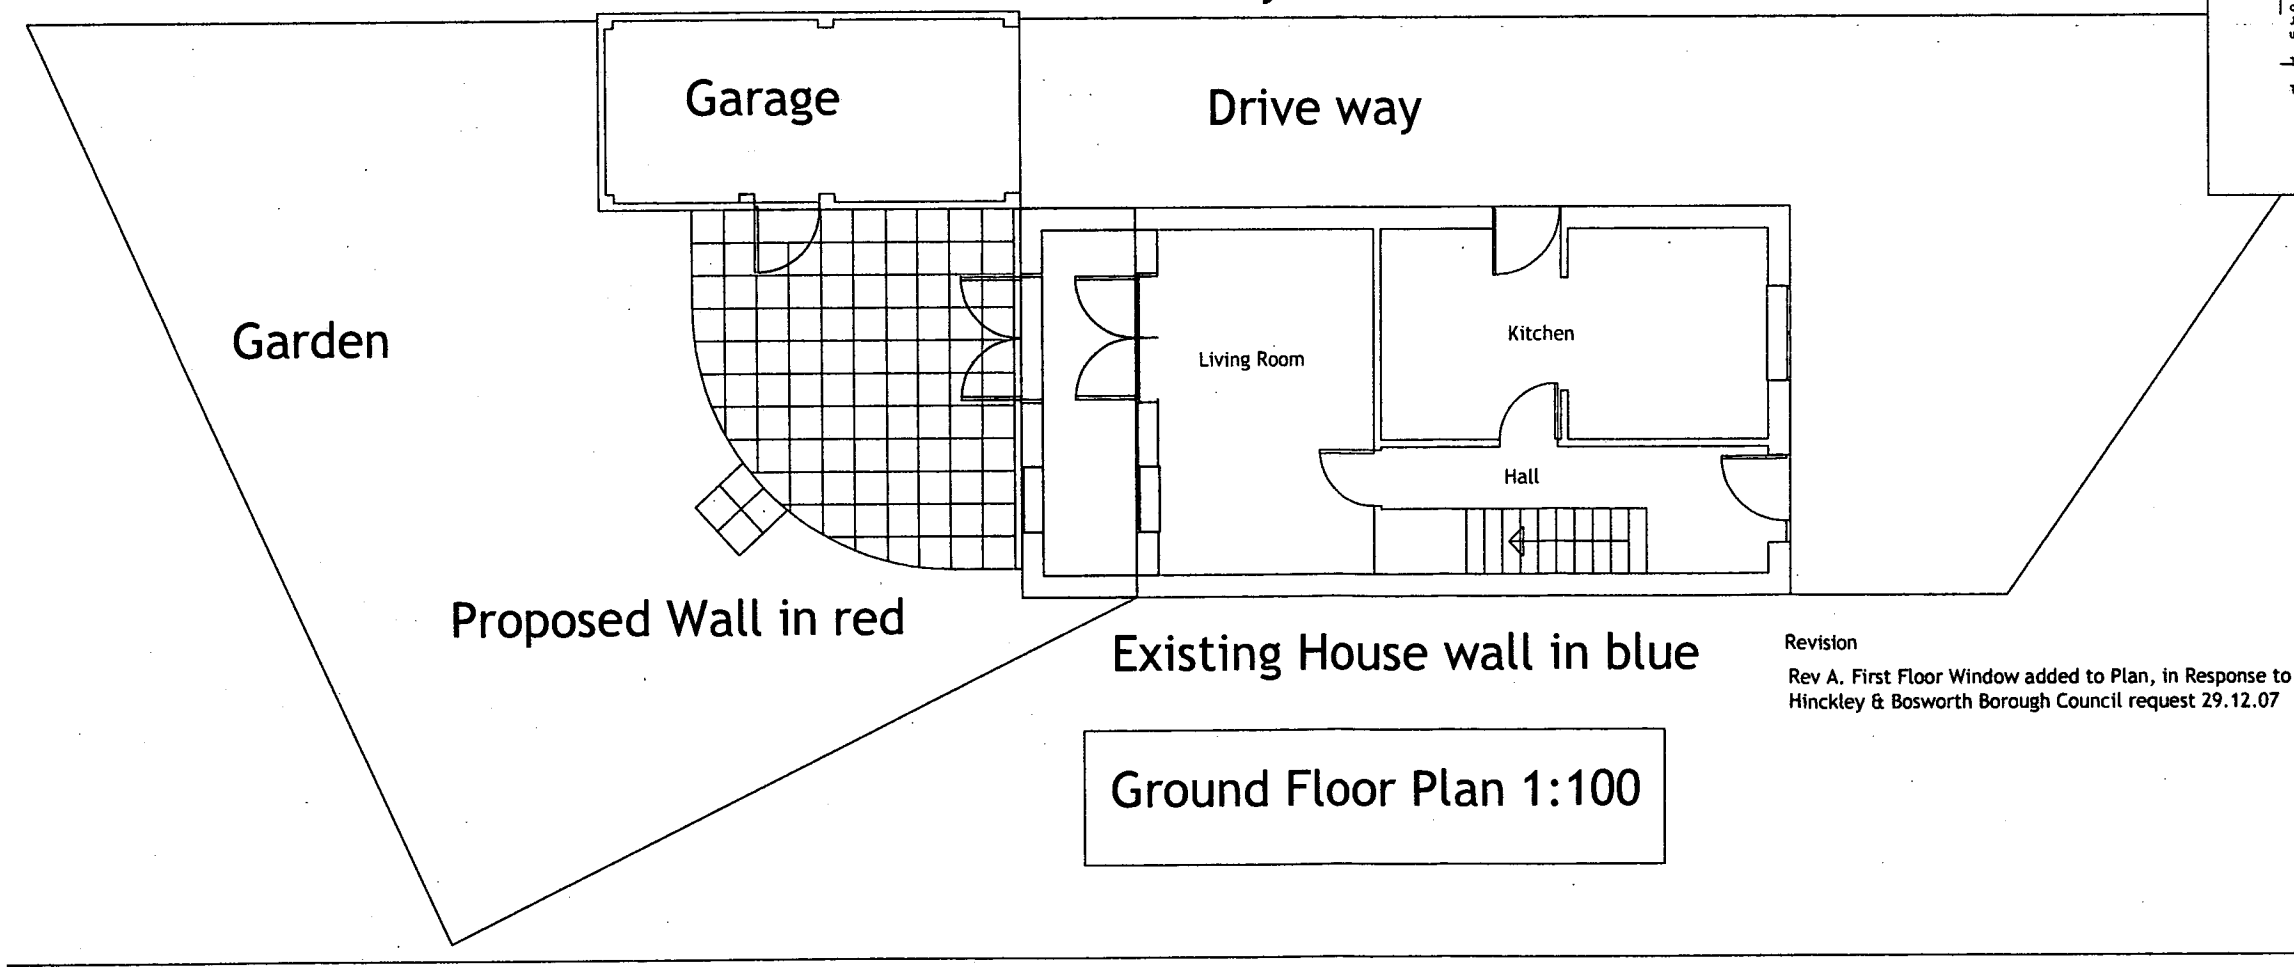

Ground Floor Plan 1:100

Revision

Rev A. First Floor Window added to Plan, in Response to Hinckley & Bosworth Borough Council request 29.12.07

Stoneley Road

It is the responsibility of the contractor to check setting out information, All the dimensions and information on this drawing prior to the commencement of works and record the results on a copy of this drawing. JMG shall be notified of any discrepancies and no works shall be commenced until further instructions are received in writing.

This drawing is Copyright

This drawing is not to be scaled.

Construction
JMG
Consultants
Ltd.

Drawing Title

Floor Plans

Date: 16.10.07

Scale: 1:100

Project: 9 Stoneley Road

Revision: A